



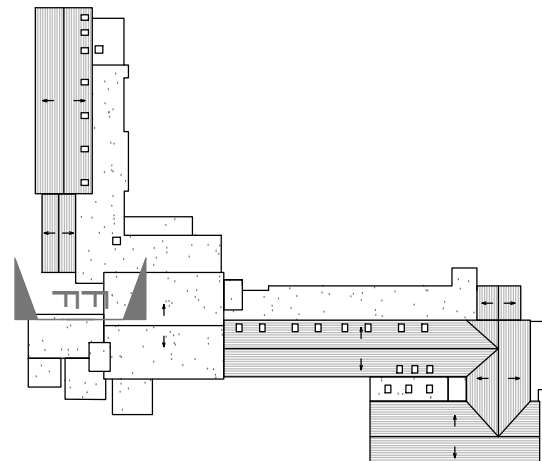


SITE PLAN
Scale 1:1000

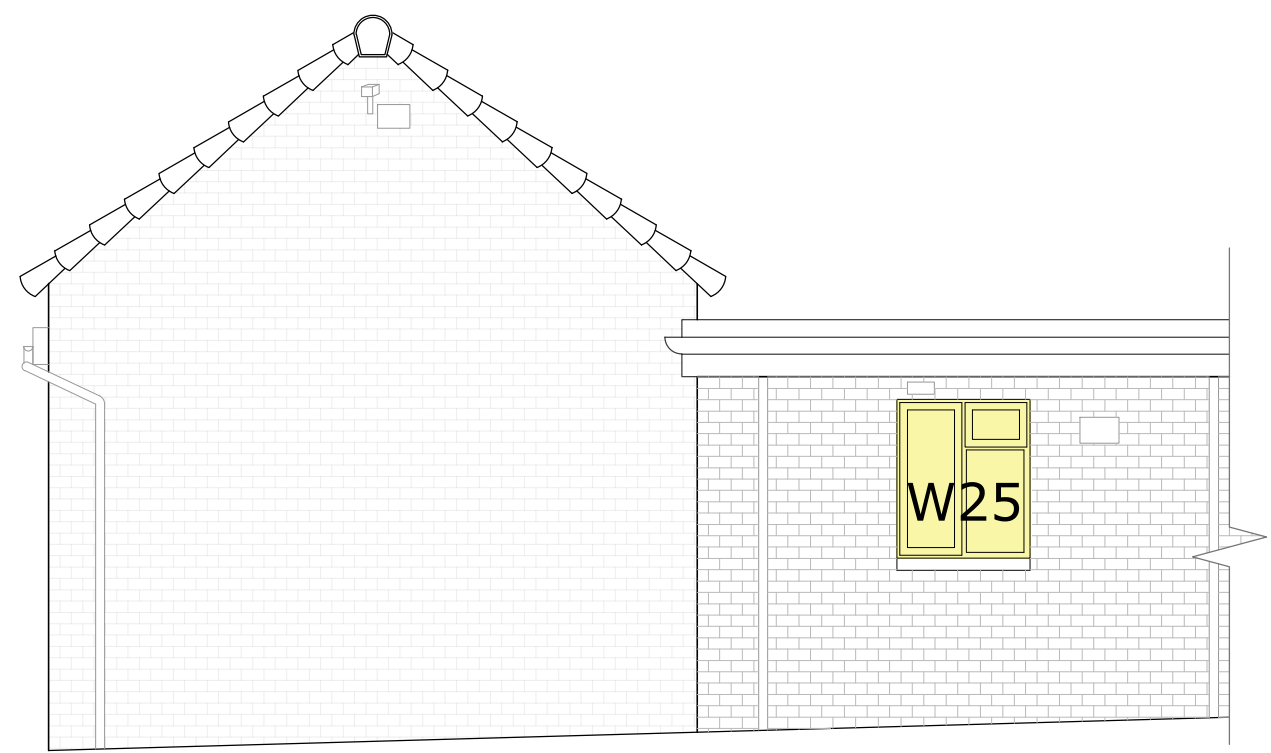

KEY

Window to replace

SOUTH ELEVATION - F
Scale 1:50

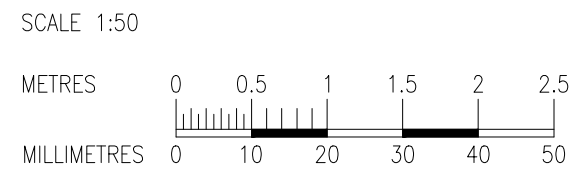

ALL DIMENSIONS, LEVELS AND CLEARANCES TO BE CHECKED ON SITE PRIOR TO WORKS COMMENCING THIS DRAWING SHOULD BE READ IN CONJUNCTION WITH ALL OTHER PROJECT RELATED DRAWINGS, SPECIFICATIONS AND DOCUMENTS AS PART OF A SINGLE PROJECT PACKAGE. ANY DISCREPANCY BETWEEN THIS DRAWING, OTHER DRAWINGS FORMING PART OF THIS CONTRACT, OR THE SPECIFICATION / BILLS OF QUANTITIES MUST BE CLARIFIED BEFORE COMMENCEMENT OF ANY WORK OR ORDERING OF ANY MATERIALS. PLEASE CONSULT THE AUTHOR OR PROJECT MANAGER SHOULD THE READER REQUIRE CLARIFICATION ON ANY PART OF THIS DRAWING. THE COPYRIGHT OF THE DRAWING AND DESIGN IS THE PROPERTY OF THE COMPANY. THIS INFORMATION HAS BEEN ISSUED UNDER SPECIFIC TERMS FOR THIS PROJECT AND MAY ONLY BE USED AND REPRODUCED ACCORDINGLY.						BRINGING IDEAS TO LIFE	 FRANKHAM Frankham Consultancy Group Limited E: enquire@frankham.com www.frankham.com	Client:				Project Title:				Drawing Title:				
									ESCC				PASHLEY DOWN INFANT SCHOOL WINDOW REPLACEMENT				SOUTH ELEVATION - F			
									Drawn By:	Designed By:	Checked By:	Approved By:	Original Issue Date:	Scale @ A3:	Status:					
									JM	JM	MAF	AK	26/05/2026	1:50	PLANNING ISSUE					
									LONDON OFFICE				STEVENAGE OFFICE				Project Number-Originator-Zone-Level-Type-Discipline-Number-Suitability-Revision			
									First Floor Bridge House 234 Botley Road Oxford, OX2 0HP T: 01865 322500				Suite 201, Second Floor Kings Court Business Centre London Road, Stevenage Hertfordshire SG1 2NG T: 020 3714 7063				442581 - FCG - MB - EL - DR - B - 2205 - S4 - P01			
P01	26.05.26	JM	MAF	AK	Planning Issue	SIDCUP OFFICE Irene House Five Arches Business Park Maidstone Road Sidcup, Kent DA14 5AE T: 020 8309 7777	OXFORD OFFICE Citibase Oxford New Barclay House 234 Botley Road Oxford, OX2 0HP T: 01865 322500													
Rev	Date	By	Chk	Apr	Comment															