



Windows to be replaced like-for-like with triple-glazed uPVC units to match existing fenestration

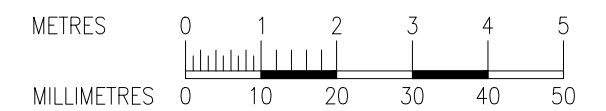

SCALE 1:100



SCALE 1:1000

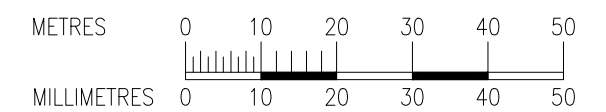

ALL DIMENSIONS, LEVELS AND CLEARANCES TO BE CHECKED ON SITE PRIOR TO WORKS COMMENCING

THIS DRAWING SHOULD BE READ IN CONJUNCTION WITH ALL OTHER PROJECT RELATED DRAWINGS, SPECIFICATIONS AND DOCUMENTS AS PART OF A SINGLE PROJECT PACKAGE.

ANY DISCREPANCY BETWEEN THIS DRAWING, OTHER DRAWINGS FORMING PART OF THIS CONTRACT, OR THE SPECIFICATION / BILLS OF QUANTITIES MUST BE CLARIFIED BEFORE COMMENCEMENT OF ANY WORK OR ORDERING OF ANY MATERIALS.

PLEASE CONSULT THE AUTHOR OR PROJECT MANAGER SHOULD THE READER REQUIRE CLARIFICATION ON ANY PART OF THIS DRAWING.

THE COPYRIGHT OF THE DRAWING AND DESIGN IS THE PROPERTY OF THE COMPANY. THIS INFORMATION HAS BEEN ISSUED UNDER SPECIFIC TERMS FOR THIS PROJECT AND MAY ONLY BE USED AND REPRODUCED ACCORDINGLY.

P01	26.05.26	RS	MAF	AK	Planning Issue
Rev	Date	By	Chk	Apr	Comment

[illegible]

FRANKHAM

Frankham Consultancy Group Limited
E: enquire@frankham.com
www.frankham.com

SIDCUP OFFICE	Irene House	OXFORD OFFICE	Citibase Oxford
	Five Arches Business Park		New Barclay House
	Maldstone Road		234 Botley Road
	Sidcup, Kent DA14 5AE		Oxford, OX2 0HP
	T: 020 8309 7777		T: 01865 322500
LONDON OFFICE	First Floor	STEVENAGE OFFICE	Suite 201, Second Floor
	Baird House		Kings Court Business Centre
	181 Queen Victoria Street		London Road, Stevenage
	T: 020 7641 46G		Hertfordshire SG1 2NG
	T: 020 7651 0790		T:020 3714 7063

Project Title:	
----------------	--

PASHLEY DOWN INFANT SCHOOL
WINDOW REPLACEMENT

Drawing Title:

SOUTH ELEVATION - E

Project Number-Originator-Zone-Level-Type-Discipline-Number-Suitability-Revision
442581 - FCG - MB - EL - DR - B - 2204 - S4 - P01

Client:

ESCC

Drawn By: RS	Designed By: RS	Checked By: MAF	Approved By: AK
-----------------	--------------------	--------------------	--------------------

Original Issue Date: 26/05/2026	Scale @ A2: 1:100
------------------------------------	----------------------

Status:

PLANNING ISSUE