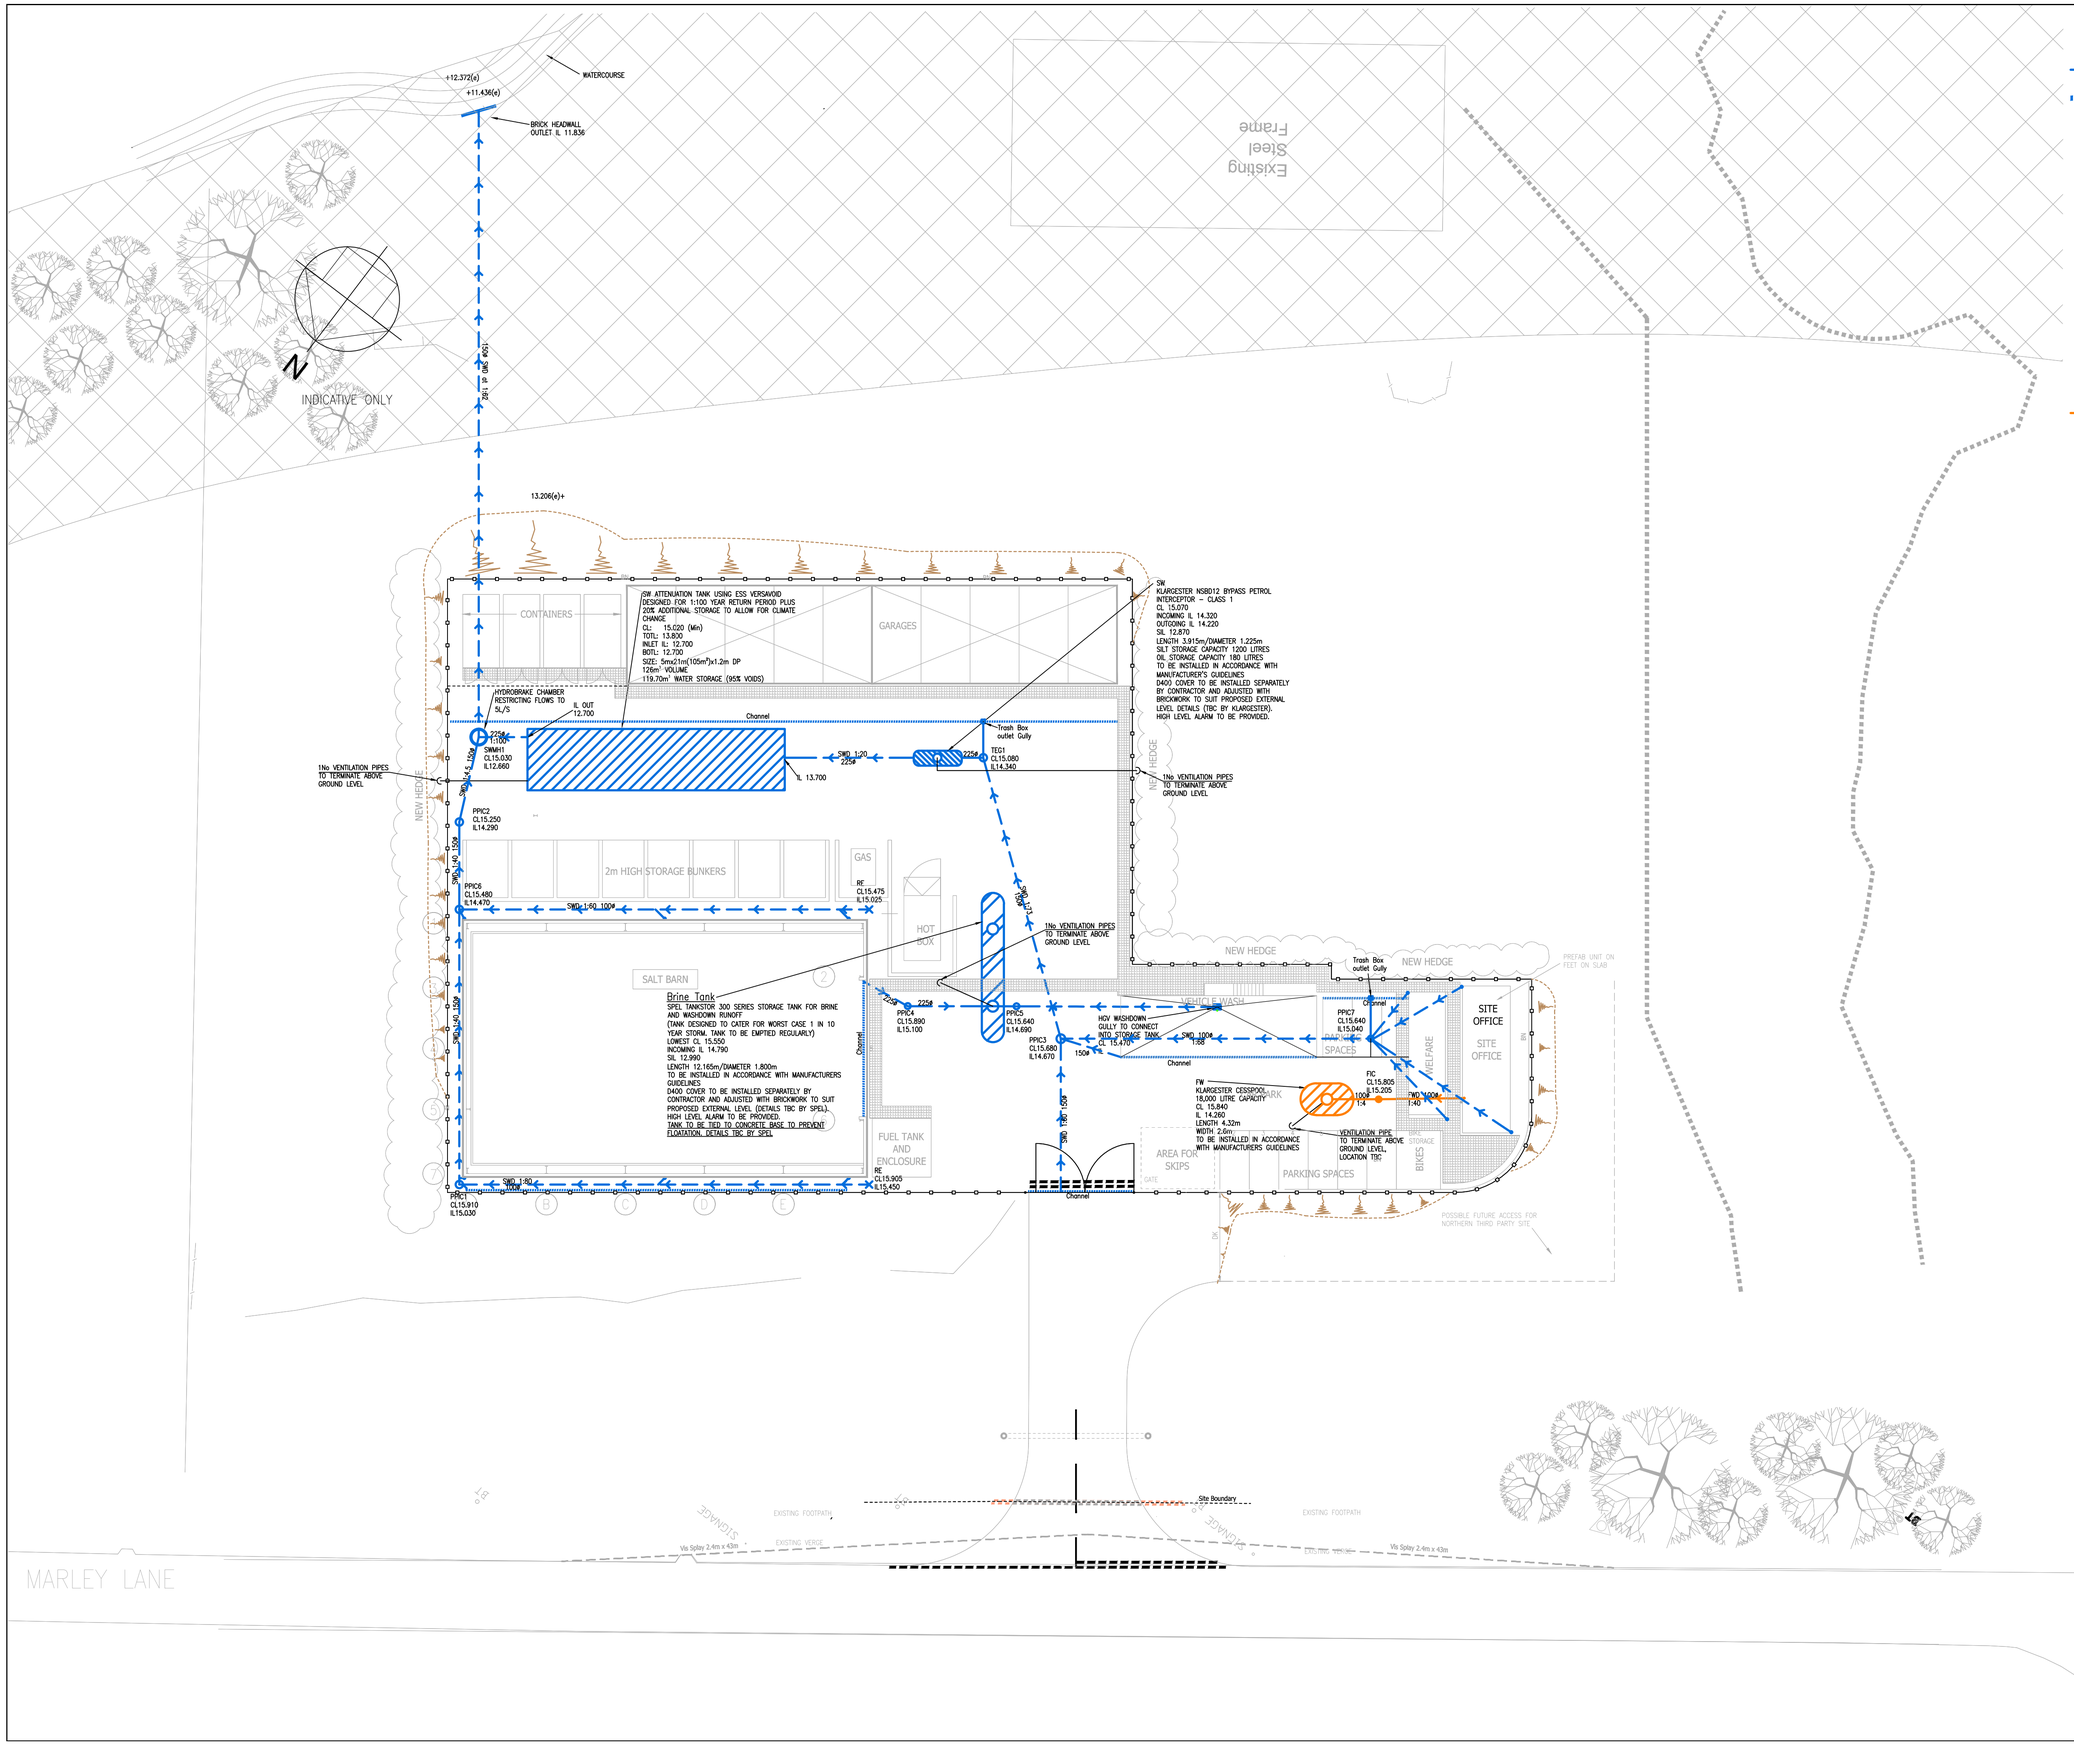

DRAINAGE LEGEND

- SURFACE WATER SEWER/DRAIN
- DRAINAGE CHANNEL (HAURATON HICAP "F" 150 SLOT CHANNEL)
- RWP — *RAINWATER PIPE*
- RG — *ROAD GULLY*
- PPIC — 450ø PPIC 450x1200(MAX) UPVC INSPECTION CHAMBER
- TEG — TEGRA 600ø PPIC SW INSPECTION CHAMBER
- CATCHPIT HYDROBRAKE MANHOLE
- GEOCELLULAR ATTENUATION TANK WRAPPED IN IMPERMEABLE GEOMEMBRANE
- FOUL WATER SEWER/DRAIN
- SOIL STACK (TYPE TBC BY ARHICTECT/M&E ENGINEER)
- FIC — FOUL WATER INSPECTION CHAMBER

Manhole No.	Approx. Cover Level	Invert Level	Depth to Invert/Base	Cover Type	Cover Size c/o	Internal Size
PPIC1	15.910	15.030	0.880	D400	450x450	450ø
PPIC2	15.250	14.290	0.960	D400	450x450	450ø
PPIC3	15.680	14.670	1.010	D400	450x450	450ø
PPIC4	15.890	15.100	0.790	D400	450x450	450ø
PPIC5	15.640	14.690	0.950	D400	450x450	450ø
PPIC6	15.480	14.470	1.010	D400	450x450	300ø
PPIC7	15.640	15.040	0.600	D400	450x450	300ø
FIC1	15.805	15.205	0.600	D400	450x450	450ø
TEG1	15.080	14.340	0.740	D400	450x450	600ø
SWMH1	15.030	12.660	2.370	D400	450x450	1200ø

PREFIXES TO DRAWING NUMBERS SHALL SIGNIFY THE FOLLOWING :-

P = PRELIMINARY	SHALL NOT BE USED FOR CONTRACT OR CONSTRUCTION PURPOSES.
T = TENDER	SHALL NOT BE USED FOR CONSTRUCTION PURPOSES.
C = CONSTRUCTION	THESE ARE THE ONLY DRAWINGS THAT SHALL BE USED FOR CONSTRUCTION PURPOSES.
R = RECORD	RECORD OF ACTUAL COMPLETED WORK.

REV	DATE	DESCRIPTION	BY	CHK	APP
C2	14.02.14	UPDATED TO CLIENTS COMMENTS	LT	MR	MR
C1	13.02.14	UPDATED TO LATEST SITE PLAN	LT	MR	MR
-	16.09.13	CONSTRUCTION ISSUE	JR	MR	MR

Gyoury Self
CONSULTING ENGINEERS
STRUCTURAL - CIVIL - ENVIRONMENTAL
16/17 BOUNDARY ROAD, HOVE,
EAST SUSSEX BN3 4EF
TELEPHONE 01273 414413 - FACSIMILE 01273 414014
E-MAIL: mail@gsphove.co.uk
Website: www.gyouryself.com
Also at Fareham and St Albans

CLIENT: EAST SUSSEX COUNTY COUNCIL

ARCHITECT: N/A

JOB TITLE: MARLEY LANE, SALT DEPOT
BATTLE
EAST SUSSEX

DRAWING TITLE: DRAINAGE LAYOUT

DRAWN	ENGINEER	CHECKED	APPROVED
JR	JR	MR	MR

DATE: SEPTEMBER 2013 — SCALE @ A1: 1:250

JOB No.	STATUS	DRAWING No.	REV.
H17331	C	515	C2

FOR CONSTRUCTION