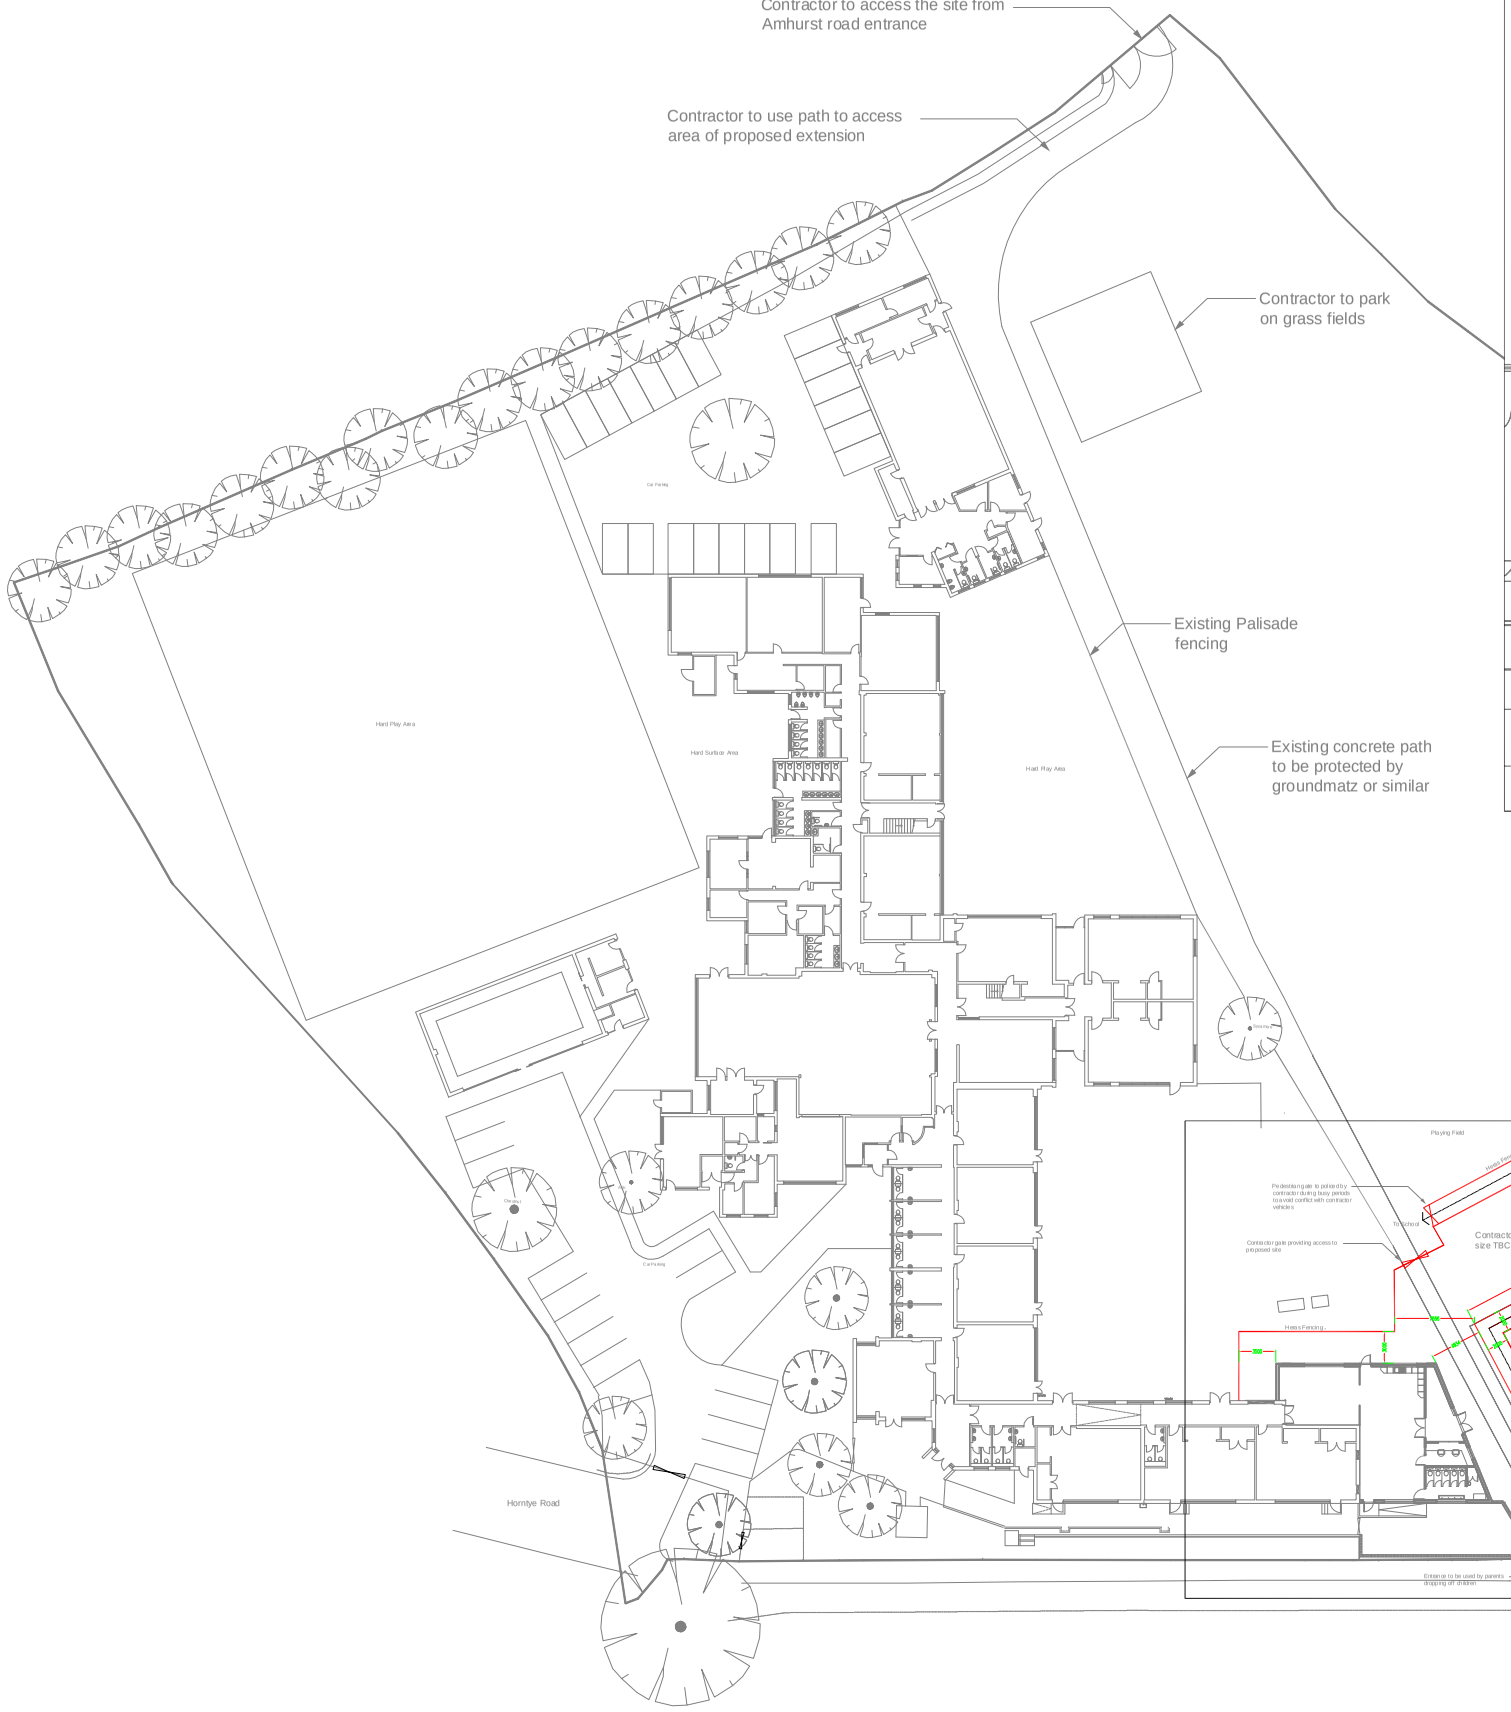

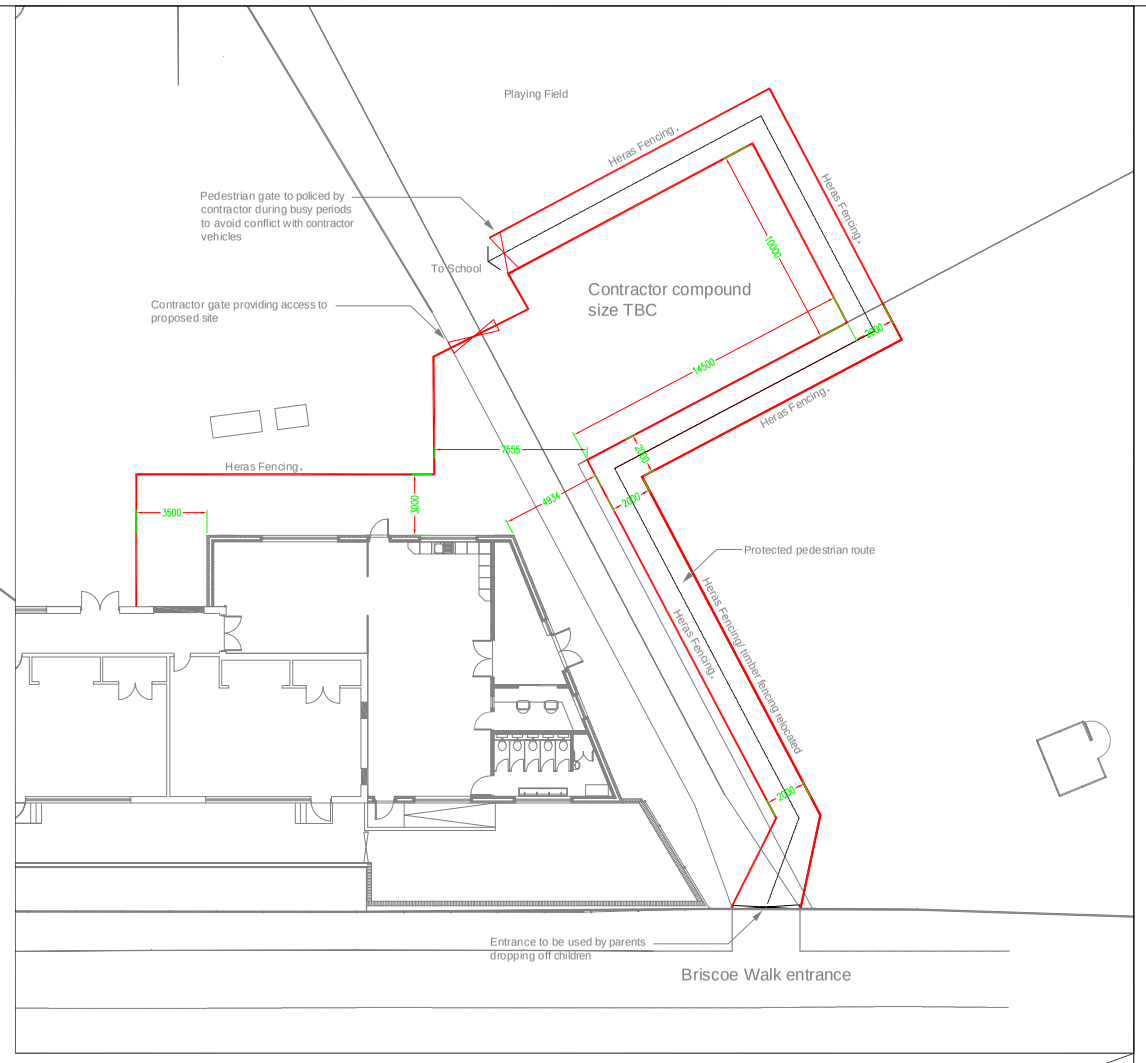

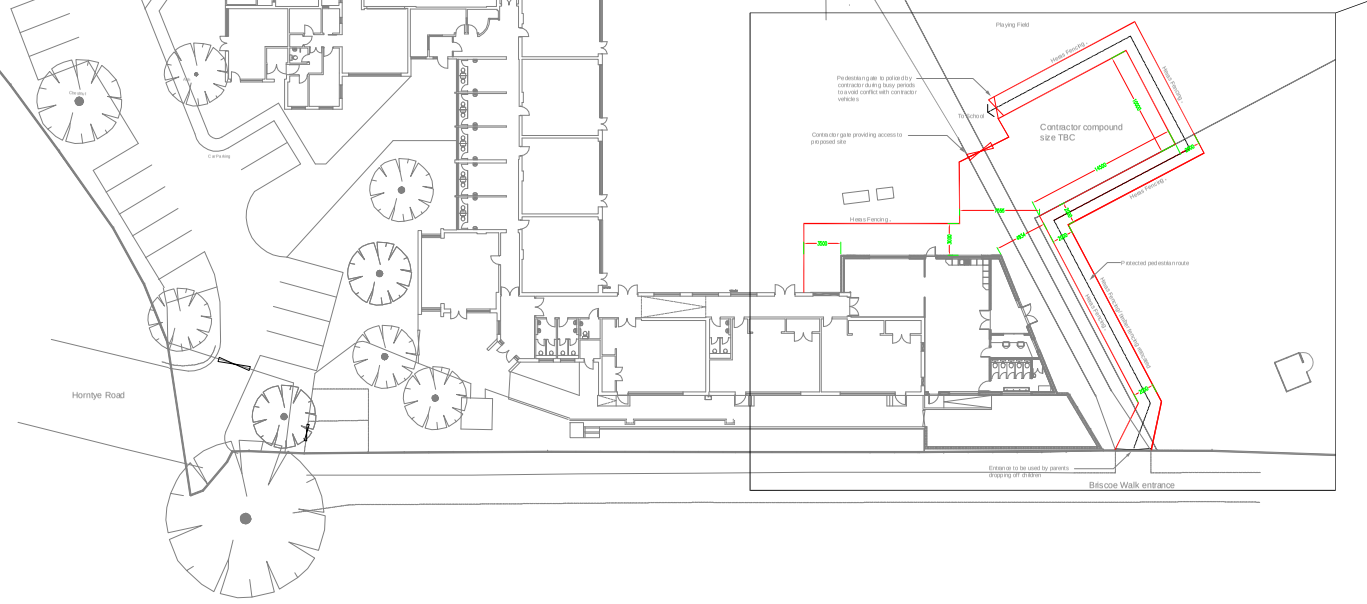

KEY PLAN

NOTES

	Date:	Drawn:	Chk:
	Store room wall changed to stud wall		
	Date:	Drawn: PRW	Chk:
	Extended soft play area, added store, revised dims		
	Date:	Drawn: PRW	Chk:
	Revised levels and dimensions as indicated		
	Date:	Drawn: PRW	Chk:

REVISIONS

HamsonJPA

t: 01444 453364
w: hamsonjpa.co.uk

CLIENT
EAST SUSSEX COUNTY COUNCIL
EXPANSION OF EYEE PLACES

PROJECT
ST PAUL'S PRIMARY SCHOOL
EARLY YEARS EXPANSION
DESIGN STAGE

SITE
ST PAUL'S PRIMARY
ST PAUL'S CHURCH OF ENGLAND PRIMARY SCHOOL
HORNTYE ROAD
ST LEONARDS ON SEA
TN37 6RT

PROJECT NUMBER
10-23-15-1-2156

DRAWING NUMBER
012

DATE	DWN BY	CKD BY	REVISION
28.04.2015	PRW		

STATUS	SCALE	
TENDER	NTS	A3

DRAWING TITLE
TRAFFIC MANAGEMENT SCHEME DRAWING

DO NOT SCALE FROM THIS DRAWING
The contents of this drawing are the Copyright of HamsonJPA Limited