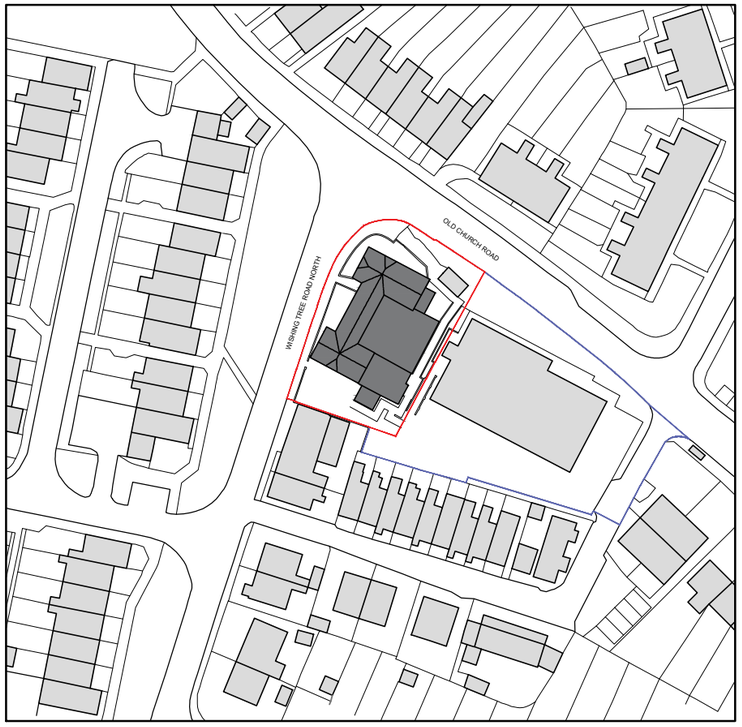

1 Site Location Plan

1:1250

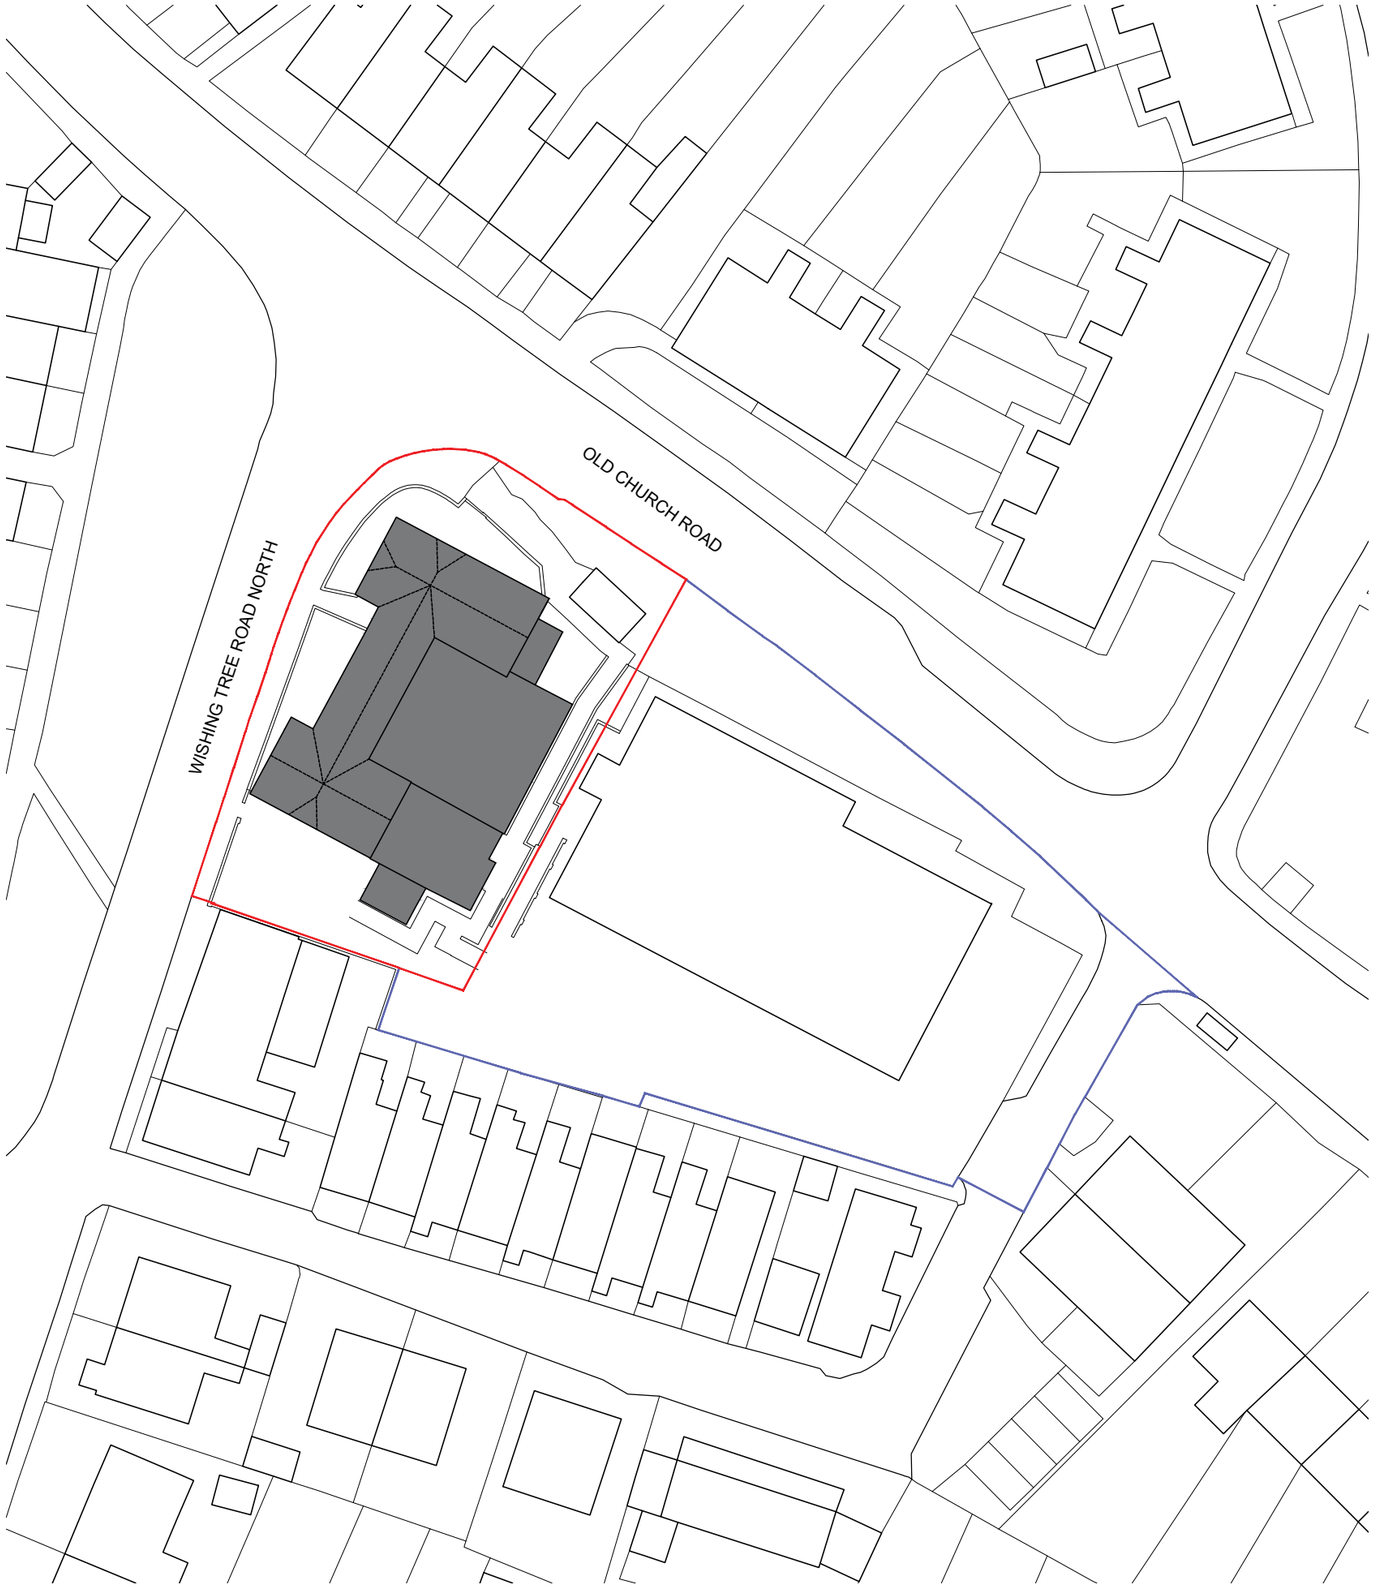

2 Site Location Plan

1:500

1:1250
0 10 20 30 40 50 75M

1:500
0 5 10 20 30M

GENERAL NOTES:

THIS DRAWING IS THE COPYRIGHT OF RXA AND SHOULD NOT BE COPIED OR REPRODUCED WITHOUT WRITTEN CONSENT. ALL DIMENSIONS MUST BE CHECKED ON SITE. DO NOT SCALE OFF THIS DRAWING EXCEPT FOR PLANNING PURPOSES. THIS DRAWING MUST BE READ IN CONJUNCTION WITH THE SPECIFICATION OF WORKS. ALL WORKS MUST BE CARRIED OUT IN ACCORDANCE WITH THE STATUTORY AUTHORITIES.

NOTES:

REVISIONS:

Rev.	Date	Details	Rev By	Chkd By
	27.09.24	Planning Issue	CM	RP

RX Architects Limited
Rye Creative Centre, New Road, Rye, East Sussex TN31 7LS
t 01797 217220
e studio@rxarchitects.com
www . rxarchitects . com

JOB NUMBER: 02224

PROJECT NAME:
Hollington Youth Hub
1 Wishing Tree Rd North
TN38 9LL

CLIENT:
ESCC

STATUS	SCALE	DATE
PLANNING	1:500 @ A1	15/08/2024

DRAWING NAME:
Site Location Plan

DRAWING NUMBER: 02224-PL-50

REV: