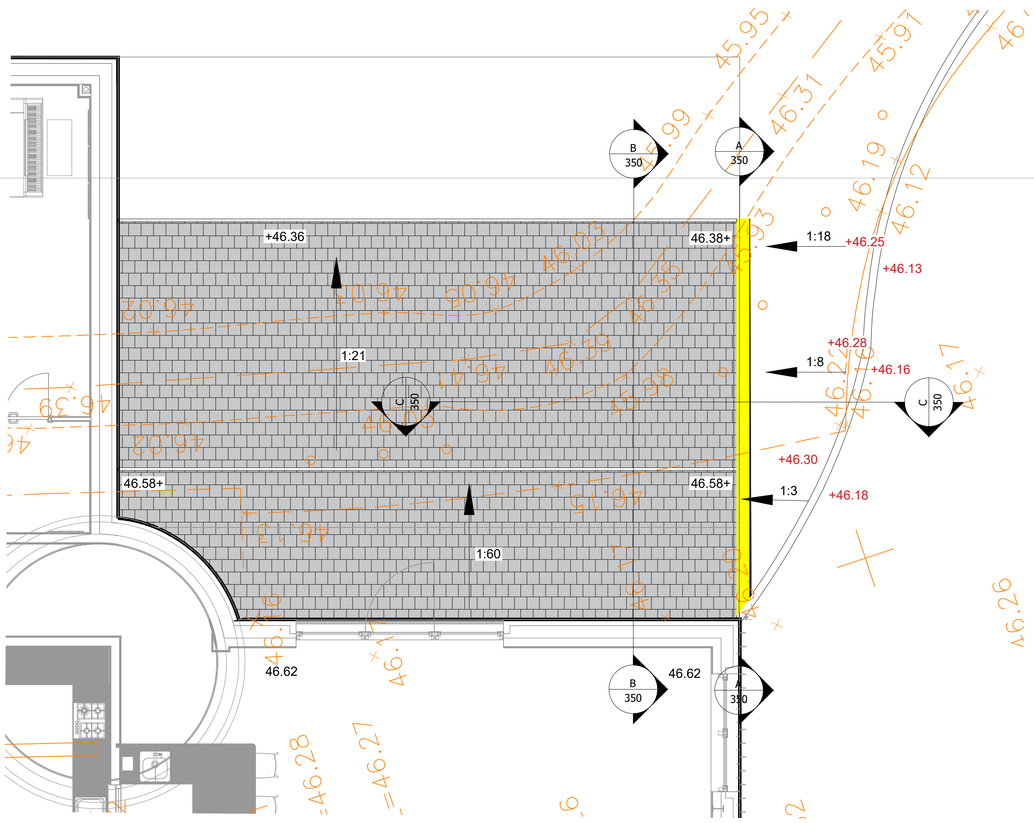

1 / 350 PLAN VIEW
Scale: 1:50

0 0.5 1 2 m
Scale 1:50

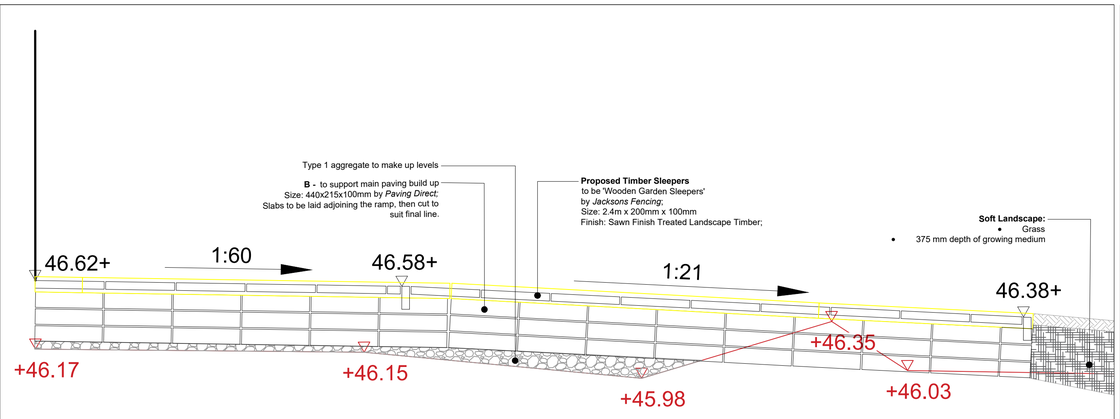

0 100 250 500 mm 1000 mm
Scale 1:20

A / 350 Proposed Ramp Section
Scale: 1:20

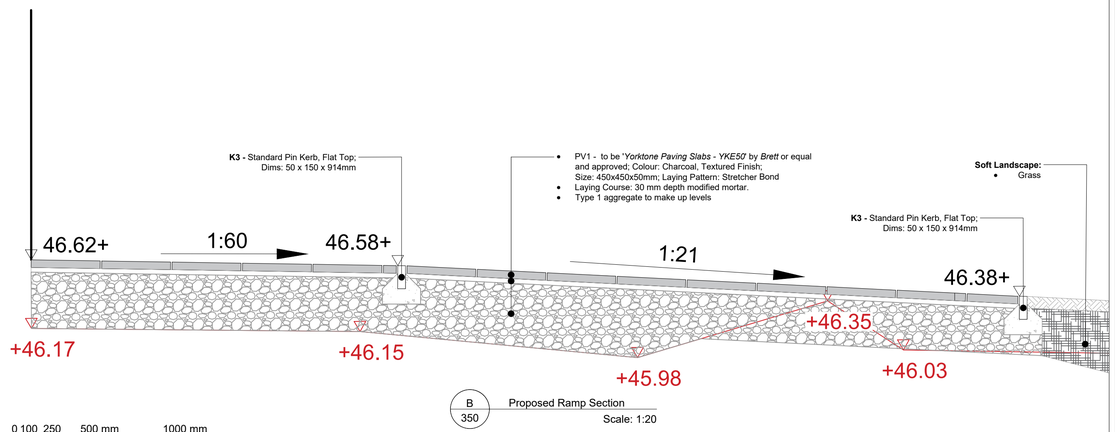

B / 350 Proposed Ramp Section
Scale: 1:20

0 100 250 500 mm 1000 mm
Scale 1:20

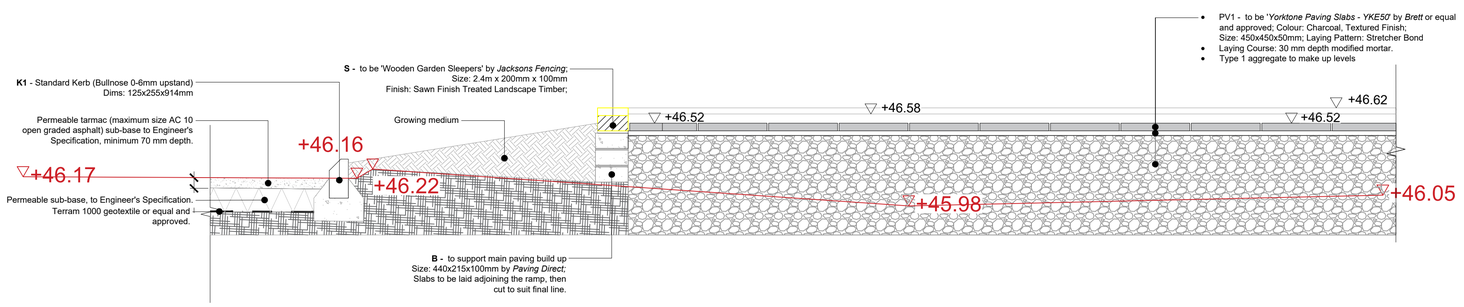

C / 350 Proposed Ramp Section
Scale: 1:20

0 100 250 500 mm 1000 mm
Scale 1:20

Hard Landscape Details - Surface Build-ups
Joff Youth Centre, Roderick Ave, Peacehaven

Notes
1. To be read in conjunction with accompanying documents produced by the Landscape Architect.
2. Dimensions shall not be scaled. Contractor is responsible for verifying all site dimensions before commencing work.
3. Main Contractor is responsible for ensuring stability of the structure whilst the works are in progress.
4. Differences between this drawing and site conditions encountered must be reported to the Landscape Architect.
5. All alternatives to proposed materials to be fit for purpose, of equal quality and subject to Landscape Architect's approval.

DRAFT ISSUE

Rev	Description	Date	Drawn	Appr
00	Draft Issue	28.11.24	LF	RM

LIZARD
Landscape Design and Ecology
The Old Bank, 34 South Street, Tarring, Worthing, West Sussex, BN14 7LH
T. 01903 216033 E. office@lizardlandscape.co.uk W. lizardlandscapeecology.com

Client
East Sussex County Council
Project Title and Location
Joff Youth Centre
Roderick Ave, Peacehaven BN10 8BL

Drawing Title
Hard Landscape Details
Surface Build-ups

Scale	*Drawn*	*Approved*	*Date*
1:20, 1:50 @ A1	LF	RM	28.11.24

Drawing No **LLD2922-LAN-DWG-350** *Revision* 00