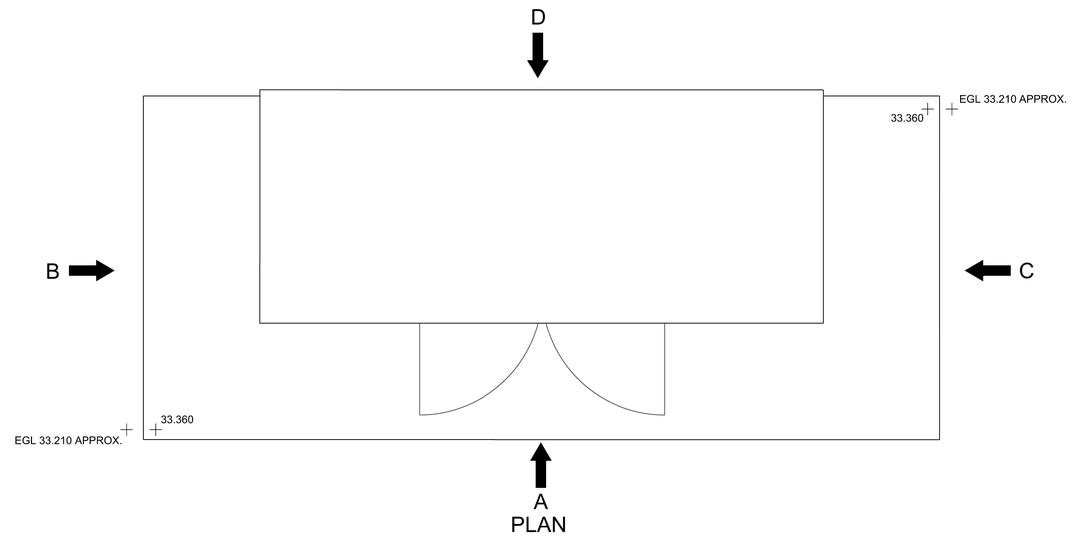

PLAN

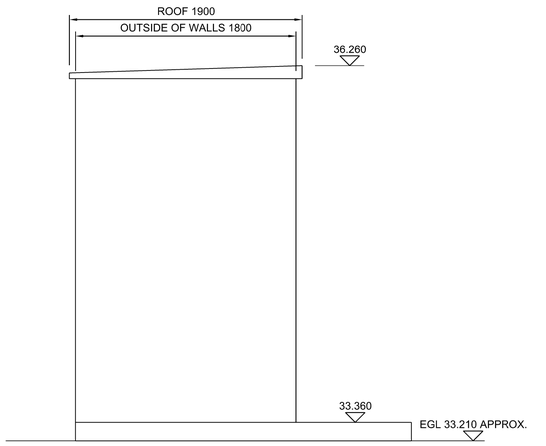

VIEW ON B

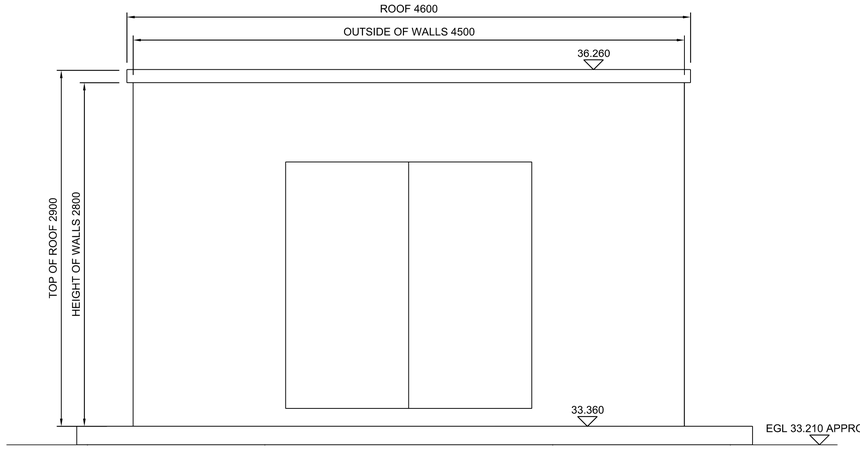

VIEW ON A

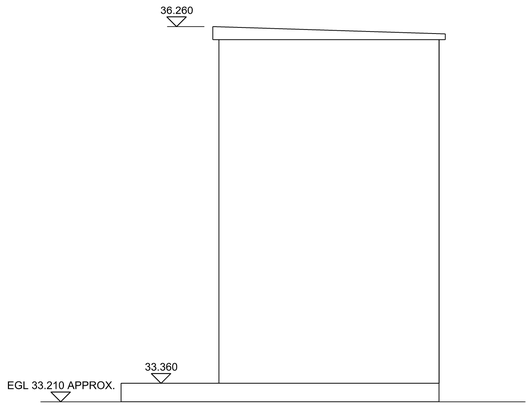

VIEW ON C

VIEW ON D

S.W. DRAWING N0. JN.639369.0Z0705 | REVISION A

NOTES

1. ALL DIMENSIONS IN MILLIMETRES AND ALL LEVELS IN METRES ABOVE ORDNANCE DATUM (mAOD) UNLESS SHOWN OTHERWISE.

REFERENCES

JN.639369.0Z0701	AREA LOCATION PLAN
JN.639369.0Z0702	SITE LOCATION PLAN
JN.639369.0Z0703	EXISTING SITE LAYOUT
JN.639369.0Z0704	PROPOSED SITE LAYOUT PLAN
JN.639369.0Z0706	CLOTH MEDIA FILTRATION UNITS
JN.639369.0Z0707	EXISTING / PROPOSED SITE ELEVATIONS LOOKING NORTH EAST
JN.639369.0Z0708	EXISTING / PROPOSED SITE ELEVATIONS LOOKING SOUTH EAST

SCALE 1 : 25

m1 0 1m

CURRENT VERSION INFORMATION

DATE	DRWN	CHKD	REVD	REV	REASON FOR ISSUE
11.12.2019	NHE	JIQ	LP	A	FOR PLANNING

THIS DRAWING IS ISSUED BY SOUTHERN WATER SUBJECT TO THE CONDITIONS THAT IT IS NOT COPIED EITHER IN WHOLE OR IN PART OR DISCLOSED TO THIRD PARTIES UNLESS PRIOR WRITTEN AUTHORISATION IS GIVEN BY SOUTHERN WATER
PREVIOUS VERSIONS OF THIS DRAWING SHOULD BE STAMPED SUPERSEDED OR DESTROYED
DO NOT SCALE THIS DRAWING - IF IN DOUBT ASK
© ®

Southern Water
In Partnership with
Stantec
Southern House
Yeoman Road
Worthing
West Sussex
BN13 3NX
telephone (01903) 264444
fax (01903) 691435

PROJECT TITLE: WIVELSFIELD WTW

DRAWING TITLE: PLANNING APPLICATION
MCC KIOSK

SITE UNIT MNEMONIC	WIVELSFI	SITE UNIT NO.	100222
PRN	639369	SCALE	1:25
MASTER SIZE	A1		
S.W. DRAWING N0.	JN.639369.0Z0705	REVISION	A