Drawing number / Rev

B1297000/PH2/1600.01A/9904/C1

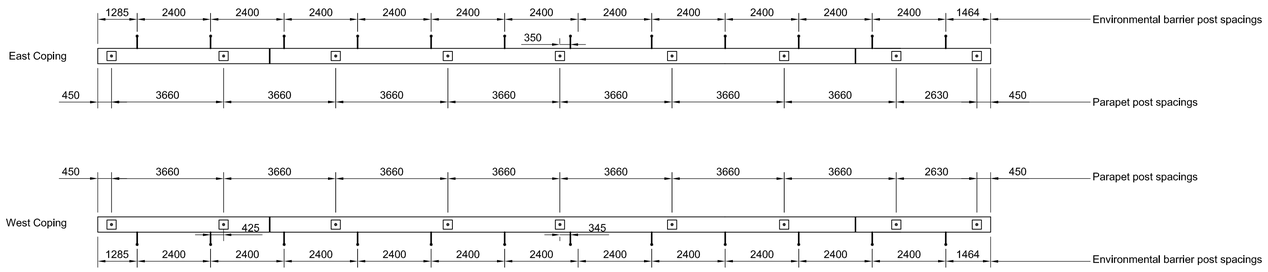

Plan of S07 Combe Haven Copings

SCALE 1 : 100

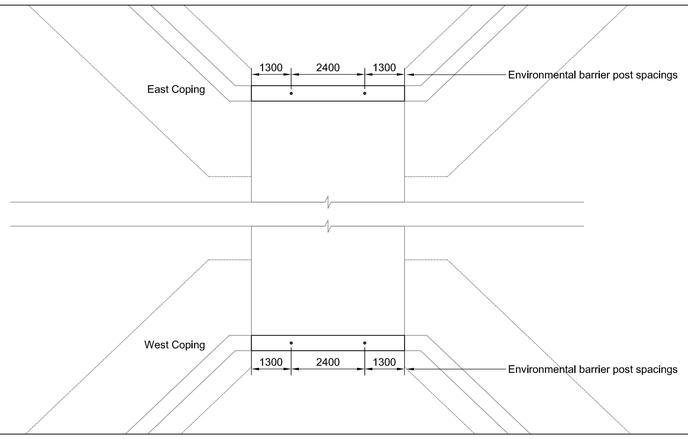

Plan of S01 Chapel Path Underpass Copings

SCALE 1 : 100

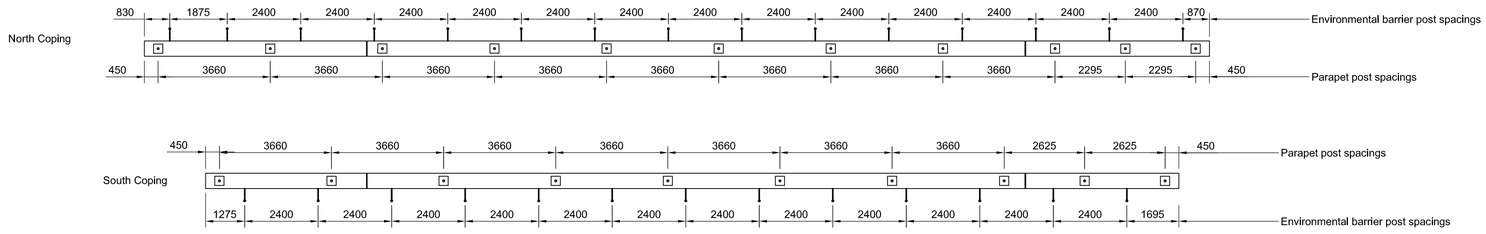

Plan of S09 Watermill Stream Underpass Copings

SCALE 1 : 100

NOTES

1. All dimensions in millimetres unless otherwise specified.
2. All levels in metres AOD (Above Ordnance Datum - Newlyn). All chainages in metres.
3. For general environmental barrier notes, refer to drawing B1297000-PH2/1600.01a/9902.

SAFETY, HEALTH AND ENVIRONMENTAL INFORMATION
In addition to the hazards/risks normally associated with the types of work detailed on this drawing, note the following :
CONSTRUCTION None
MAINTENANCE / CLEANING None
DECOMMISSIONING / DEMOLITION None
It is assumed that all works will be carried out by a competent contractor working, where appropriate, to an approved method statement

0 1000 5000 10000 mm

SCALE 1 : 100

Rev	Rev. Date	Purpose of revision	Drawn	Checkd	Rev'd	Appr'd
C1	24/09/14	ISSUED FOR CONSTRUCTION	GA	PGO	PGO	JP
C0	28/06/13	ISSUED FOR CONSTRUCTION	HN	PGO	PB	RRD
R0	11/03/13	For Review	GA	PGO	PB	RRD

JACOBS

Simpson House, 6 Cherry Orchard Road, Croydon, Surrey, CR9 6BE
Tel:+44(0)208 686 8212 Fax:+44(0) 208 681 2499
www.jacobs.com

Client: HOCHTIEF (UK) CONSTRUCTION / TAYLOR WOODROW

Employer: East Sussex County Council, eastsussex.gov.uk

Project

BEXHILL TO HASTINGS LINK ROAD

Drawing title

BEXHILL TO HASTINGS LINK ROAD ENVIRONMENTAL BARRIERS (SHEET 3 OF 4)

Drawing status

FOR CONSTRUCTION

Scale	AS SHOWN @ 841X594	DO NOT SCALE
Jacobs No.	B1297000	
Client no.		

Drawing number: B1297000/PH2/1600.01A/9904 Rev: C1

This drawing is not to be used in whole or part other than for the intended purpose and project as defined on this drawing. Refer to the contract for full terms and conditions.

C:\Documents and Settings\CafunA\Desktop\1-1000 @ A1 Frame.dwg - 07/08/2012 16:43 - 0001