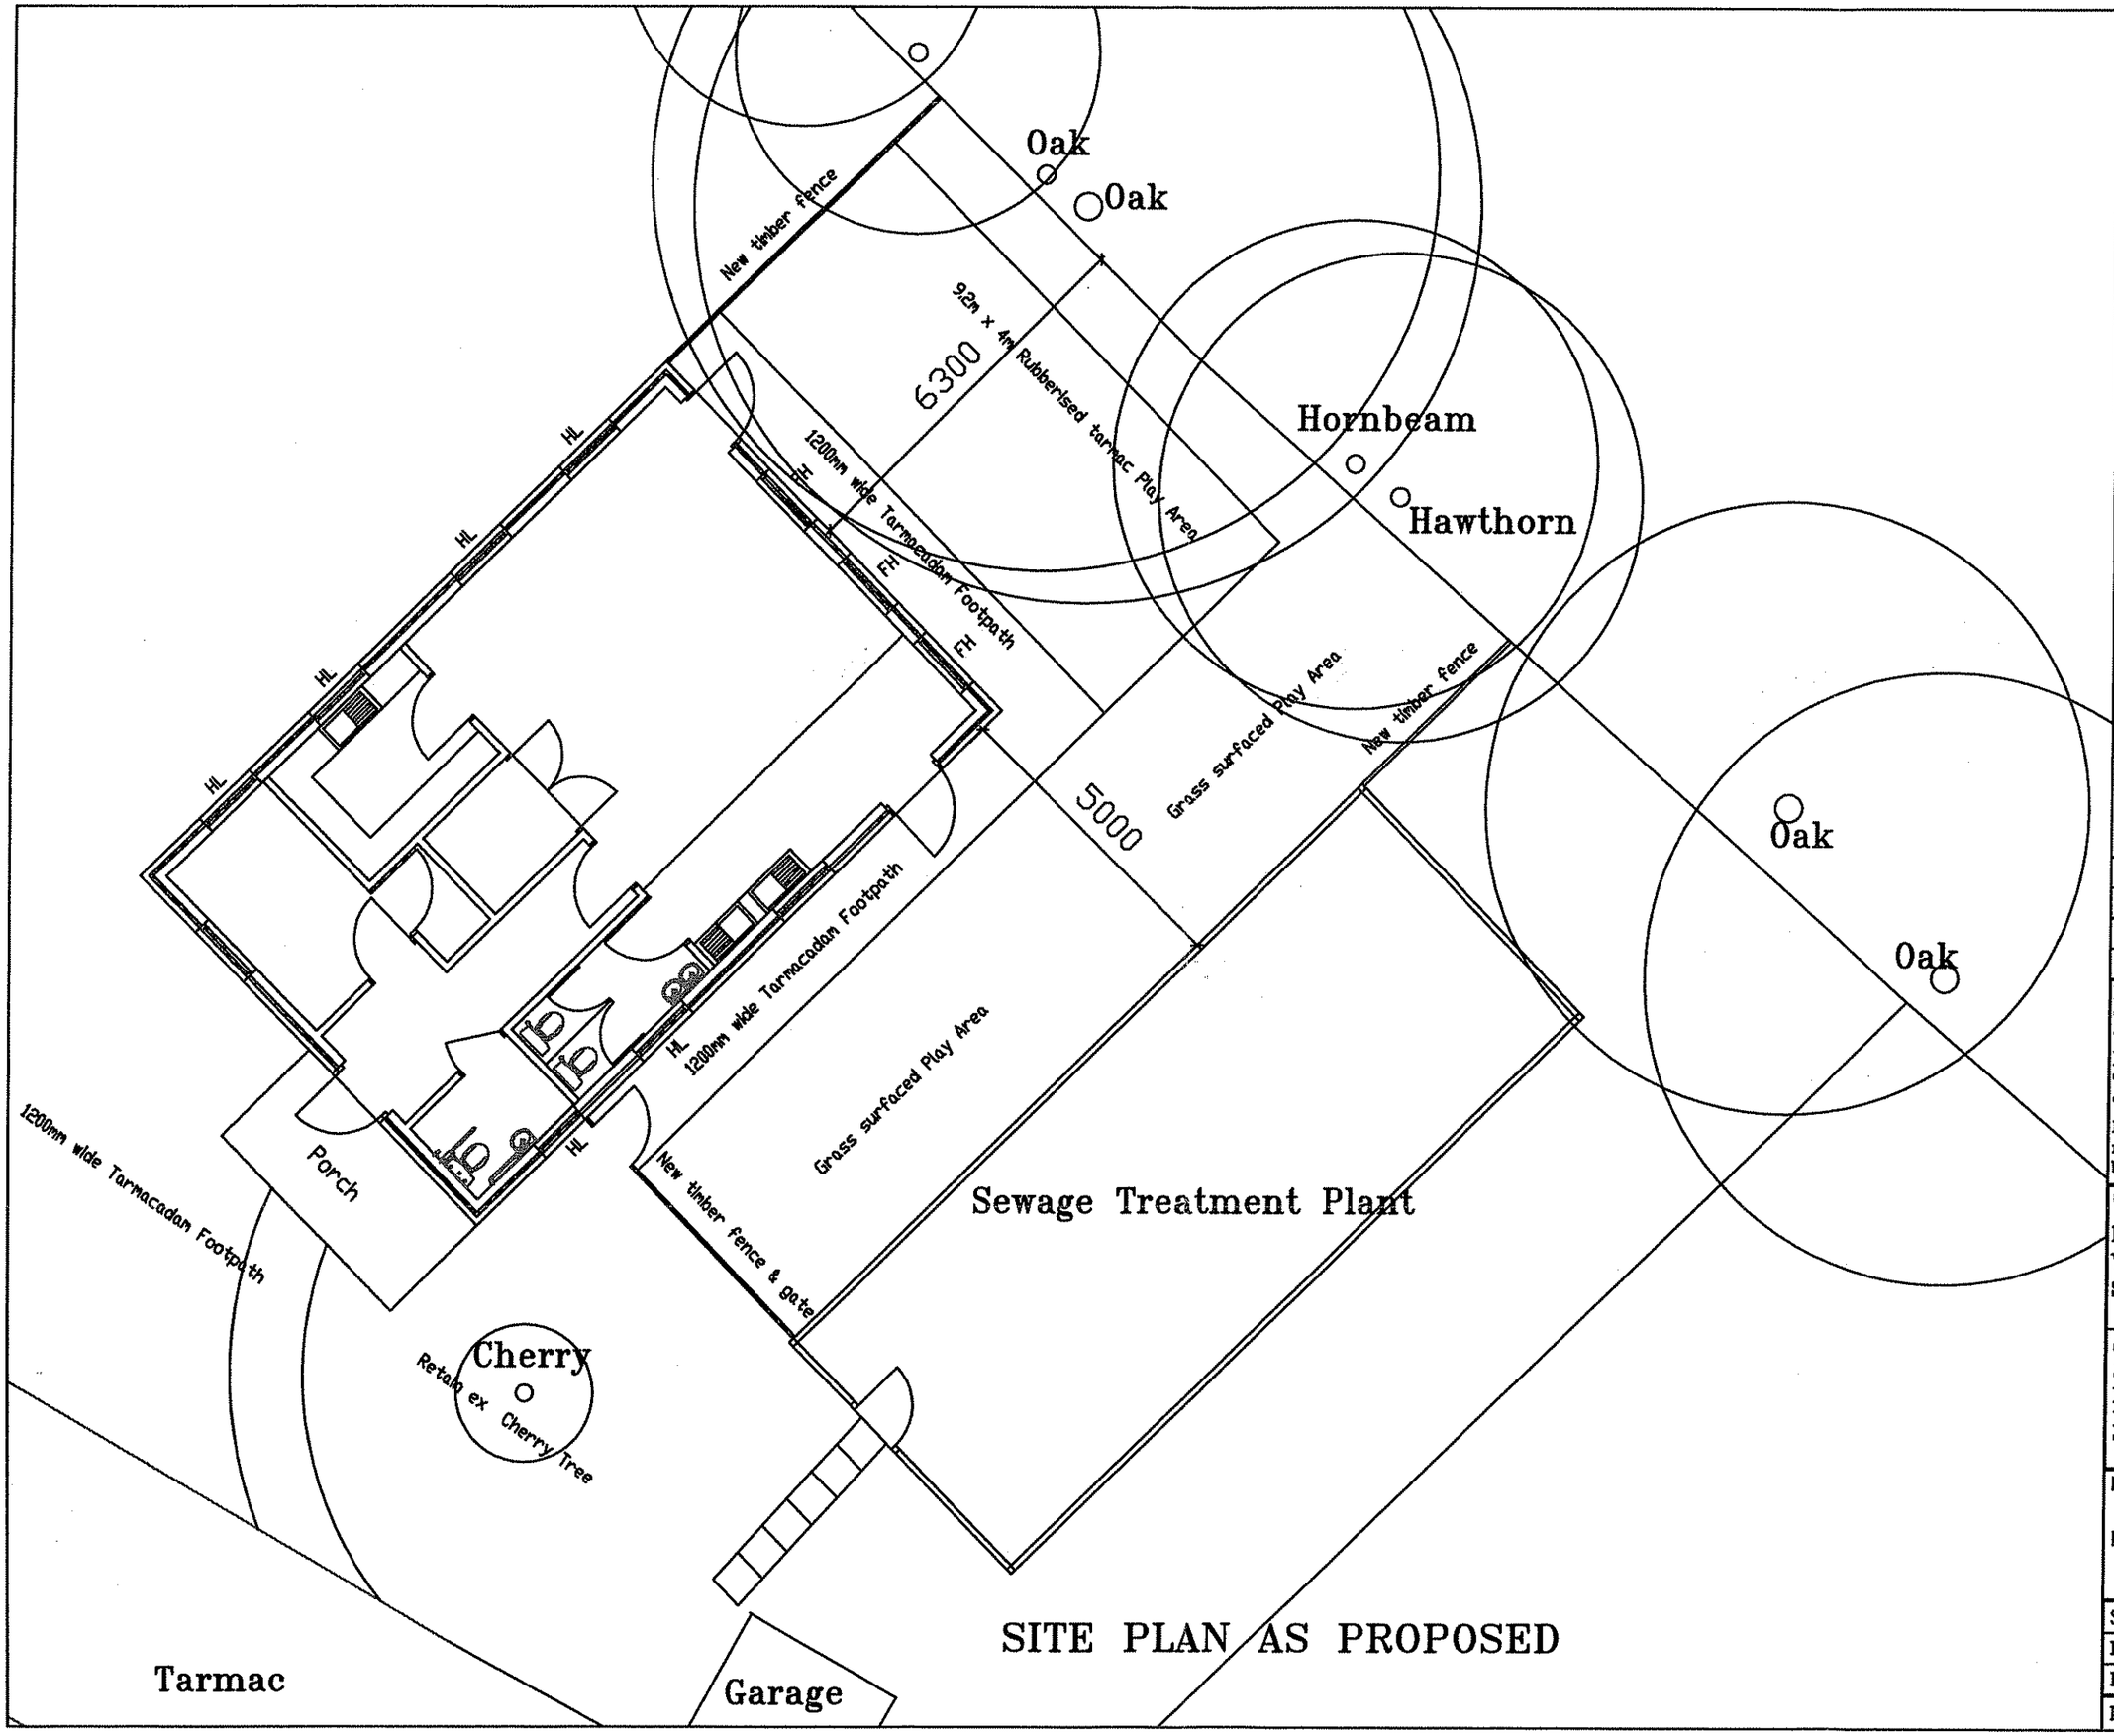

All dimensions to be checked on site
Figured dimensions only to be taken from this drawing.

This drawing is the copyright of Kent Associates and may not be traced or copied in any way without permission.

Notes

Rev.	Description	Date

KENT ASSOCIATES
Chartered Building Surveyors
9 Sycamore Gardens
Dymchurch, Kent
TN29 0LA
Tel. (01303) 872823
Fax. (01303) 873959
mobile. (07855) 382717
bryan.vousden@btinternet.com

Client
MOUNTFIELD & WHATLINGTON C of E SCHOOL

Address
JOHN'S CROSS
ROBERTSBRIDGE
EAST SUSSEX
TN32 5JN

Project
NEW NURSERY BLOCK

Scale	1:100
Date	June 2010
Drn. by	BFV
Drg. No.	1214/06A