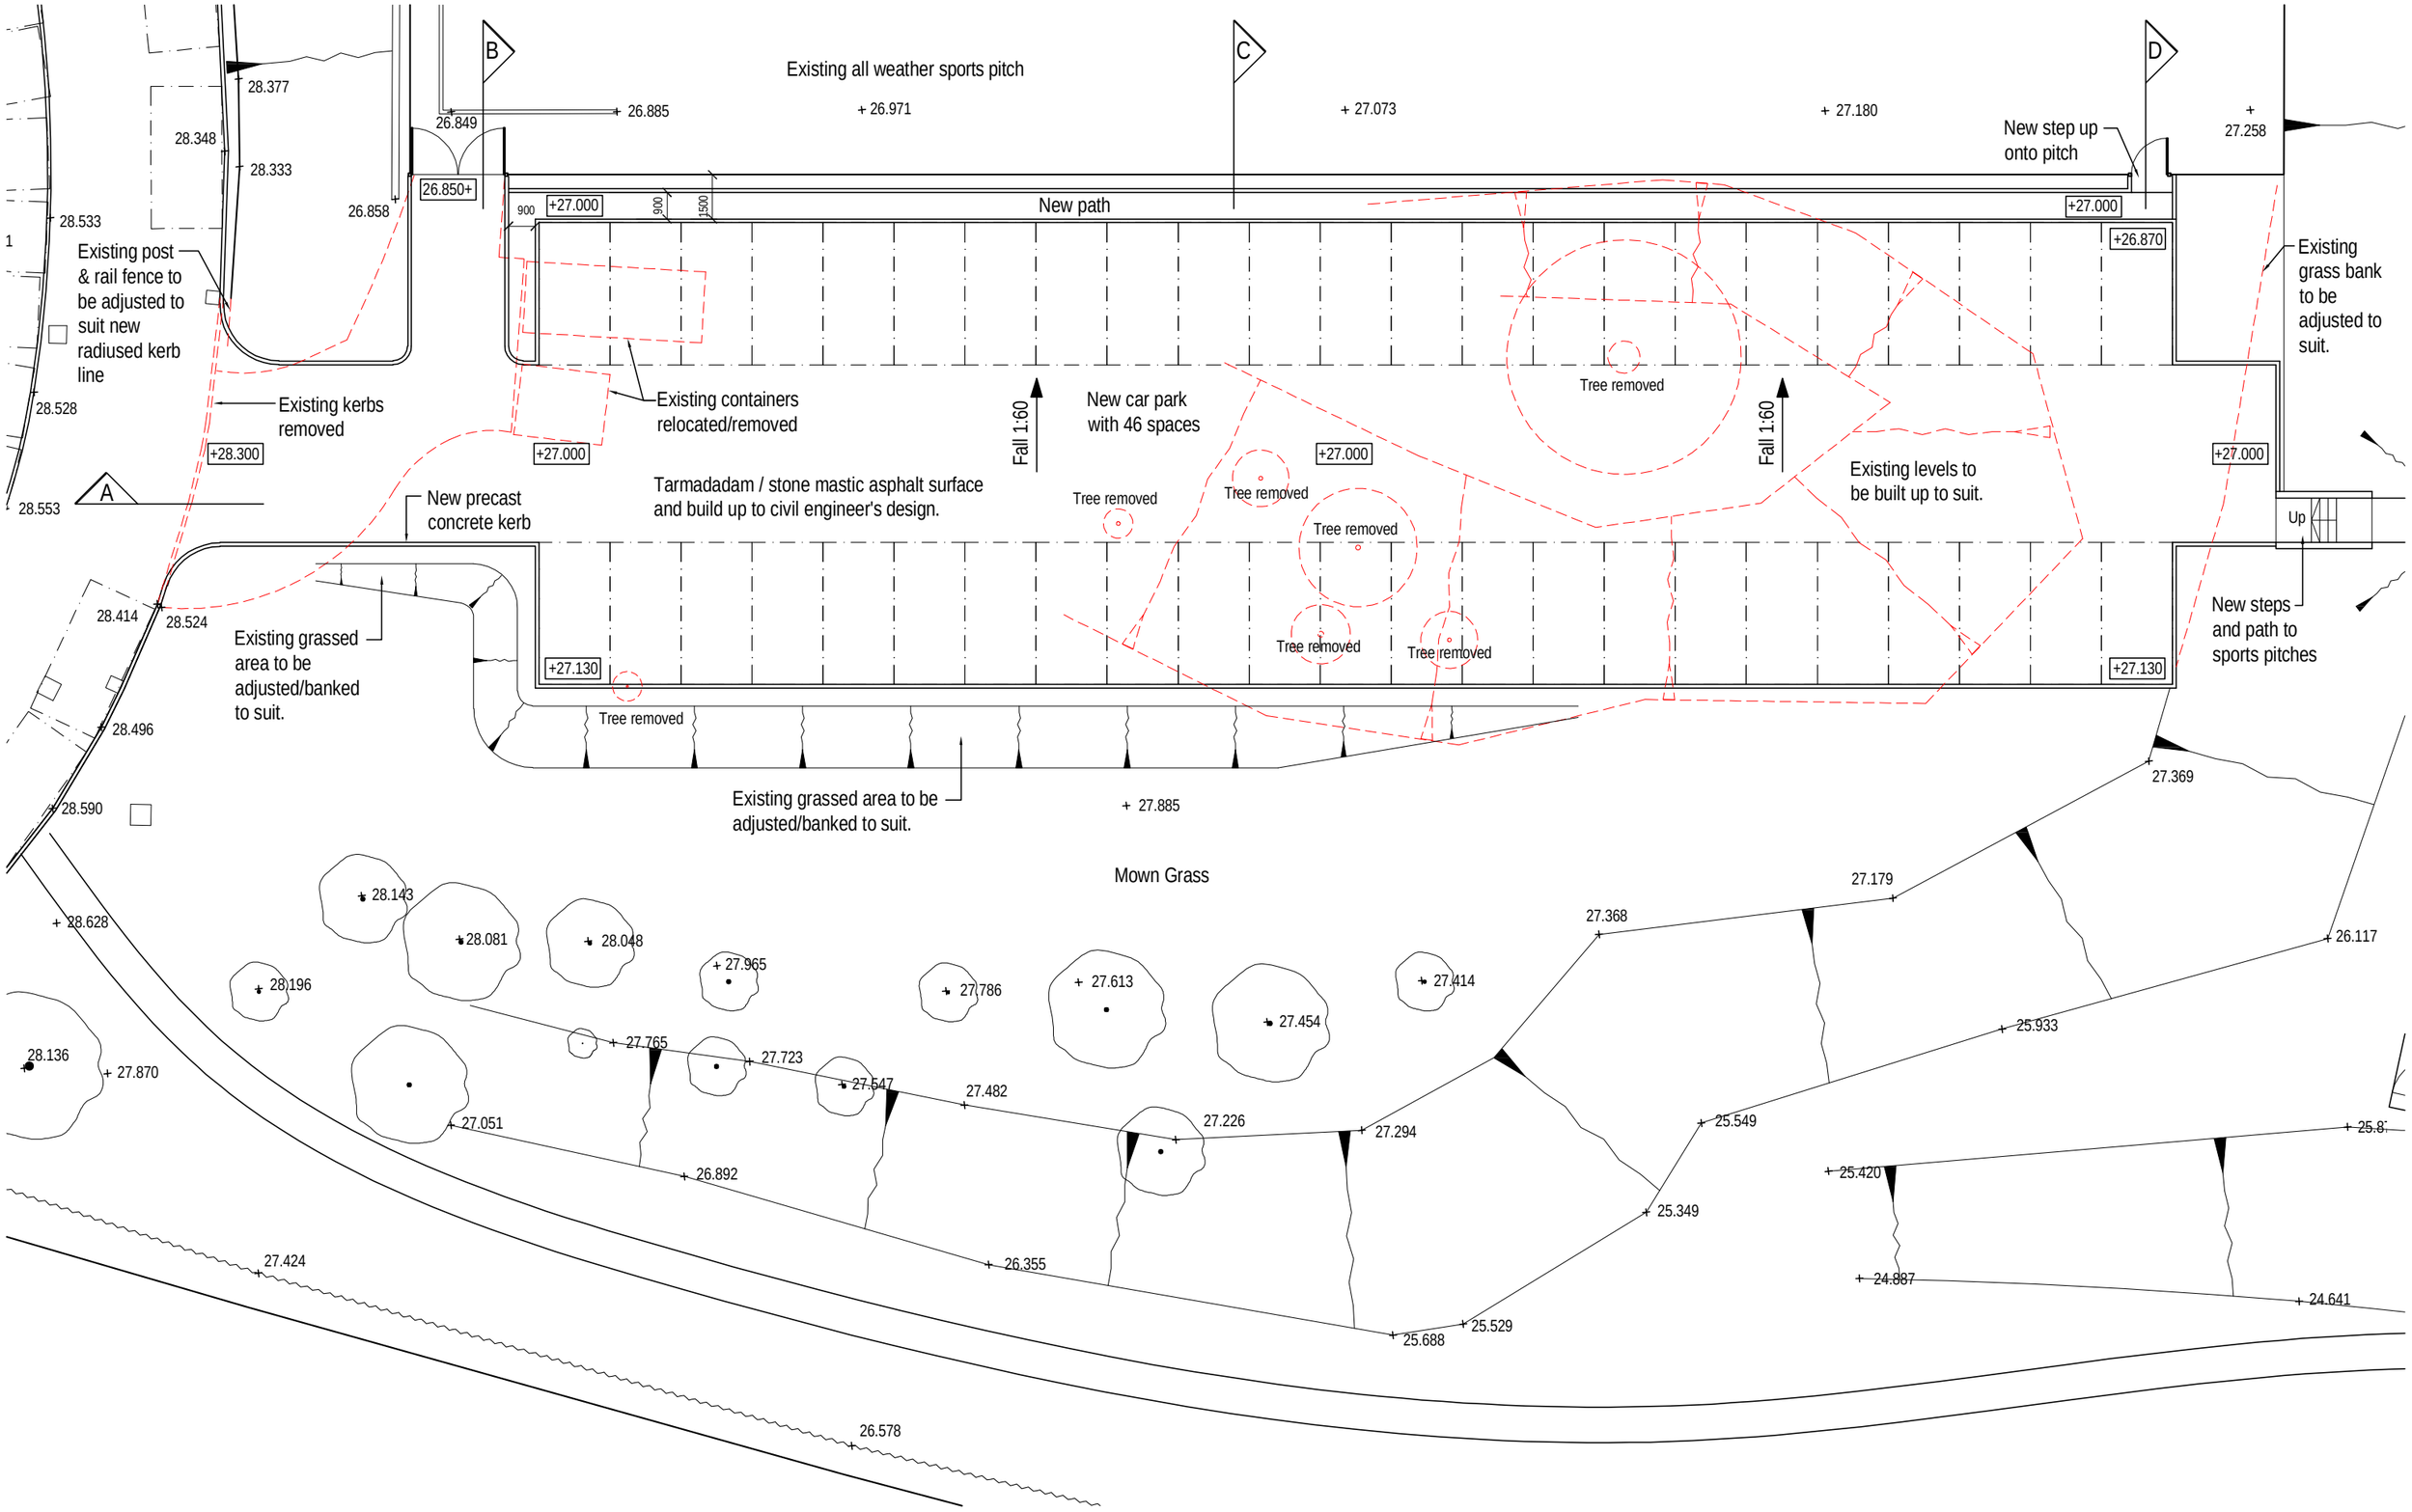

Note:
Do not scale this drawing.
All levels and dimensions are to be checked on site.
This drawing is to be read in conjunction with all relevant consultants' requirements, drawings and specifications.
Any discrepancies between consultants' drawings to be reported to the Contract Administrator before any relevant work commences.

Copyright: 2018 Miller Bourne

Notes

N

1:200

0 1m 5m 10m 20m

Rev	Date	Description	Drawn	Checked
-	03.06.20	First Issue	ES	RM
A	25.06.20	New steps added. Issued for information.	ES	RM

Status: INFORMATION

Hailsham Community College

New Car Park Plan

Scale: 1:200 @ A3

Ref Number: 4737-MBA-00-XX-DR-A-1015-S1

Rev: A

MILLERBOURNE ARCHITECTS
332 Kingsway
Hove East Sussex
BN3 4QW
T: 01273 411399
design@miller-bourne.co.uk