

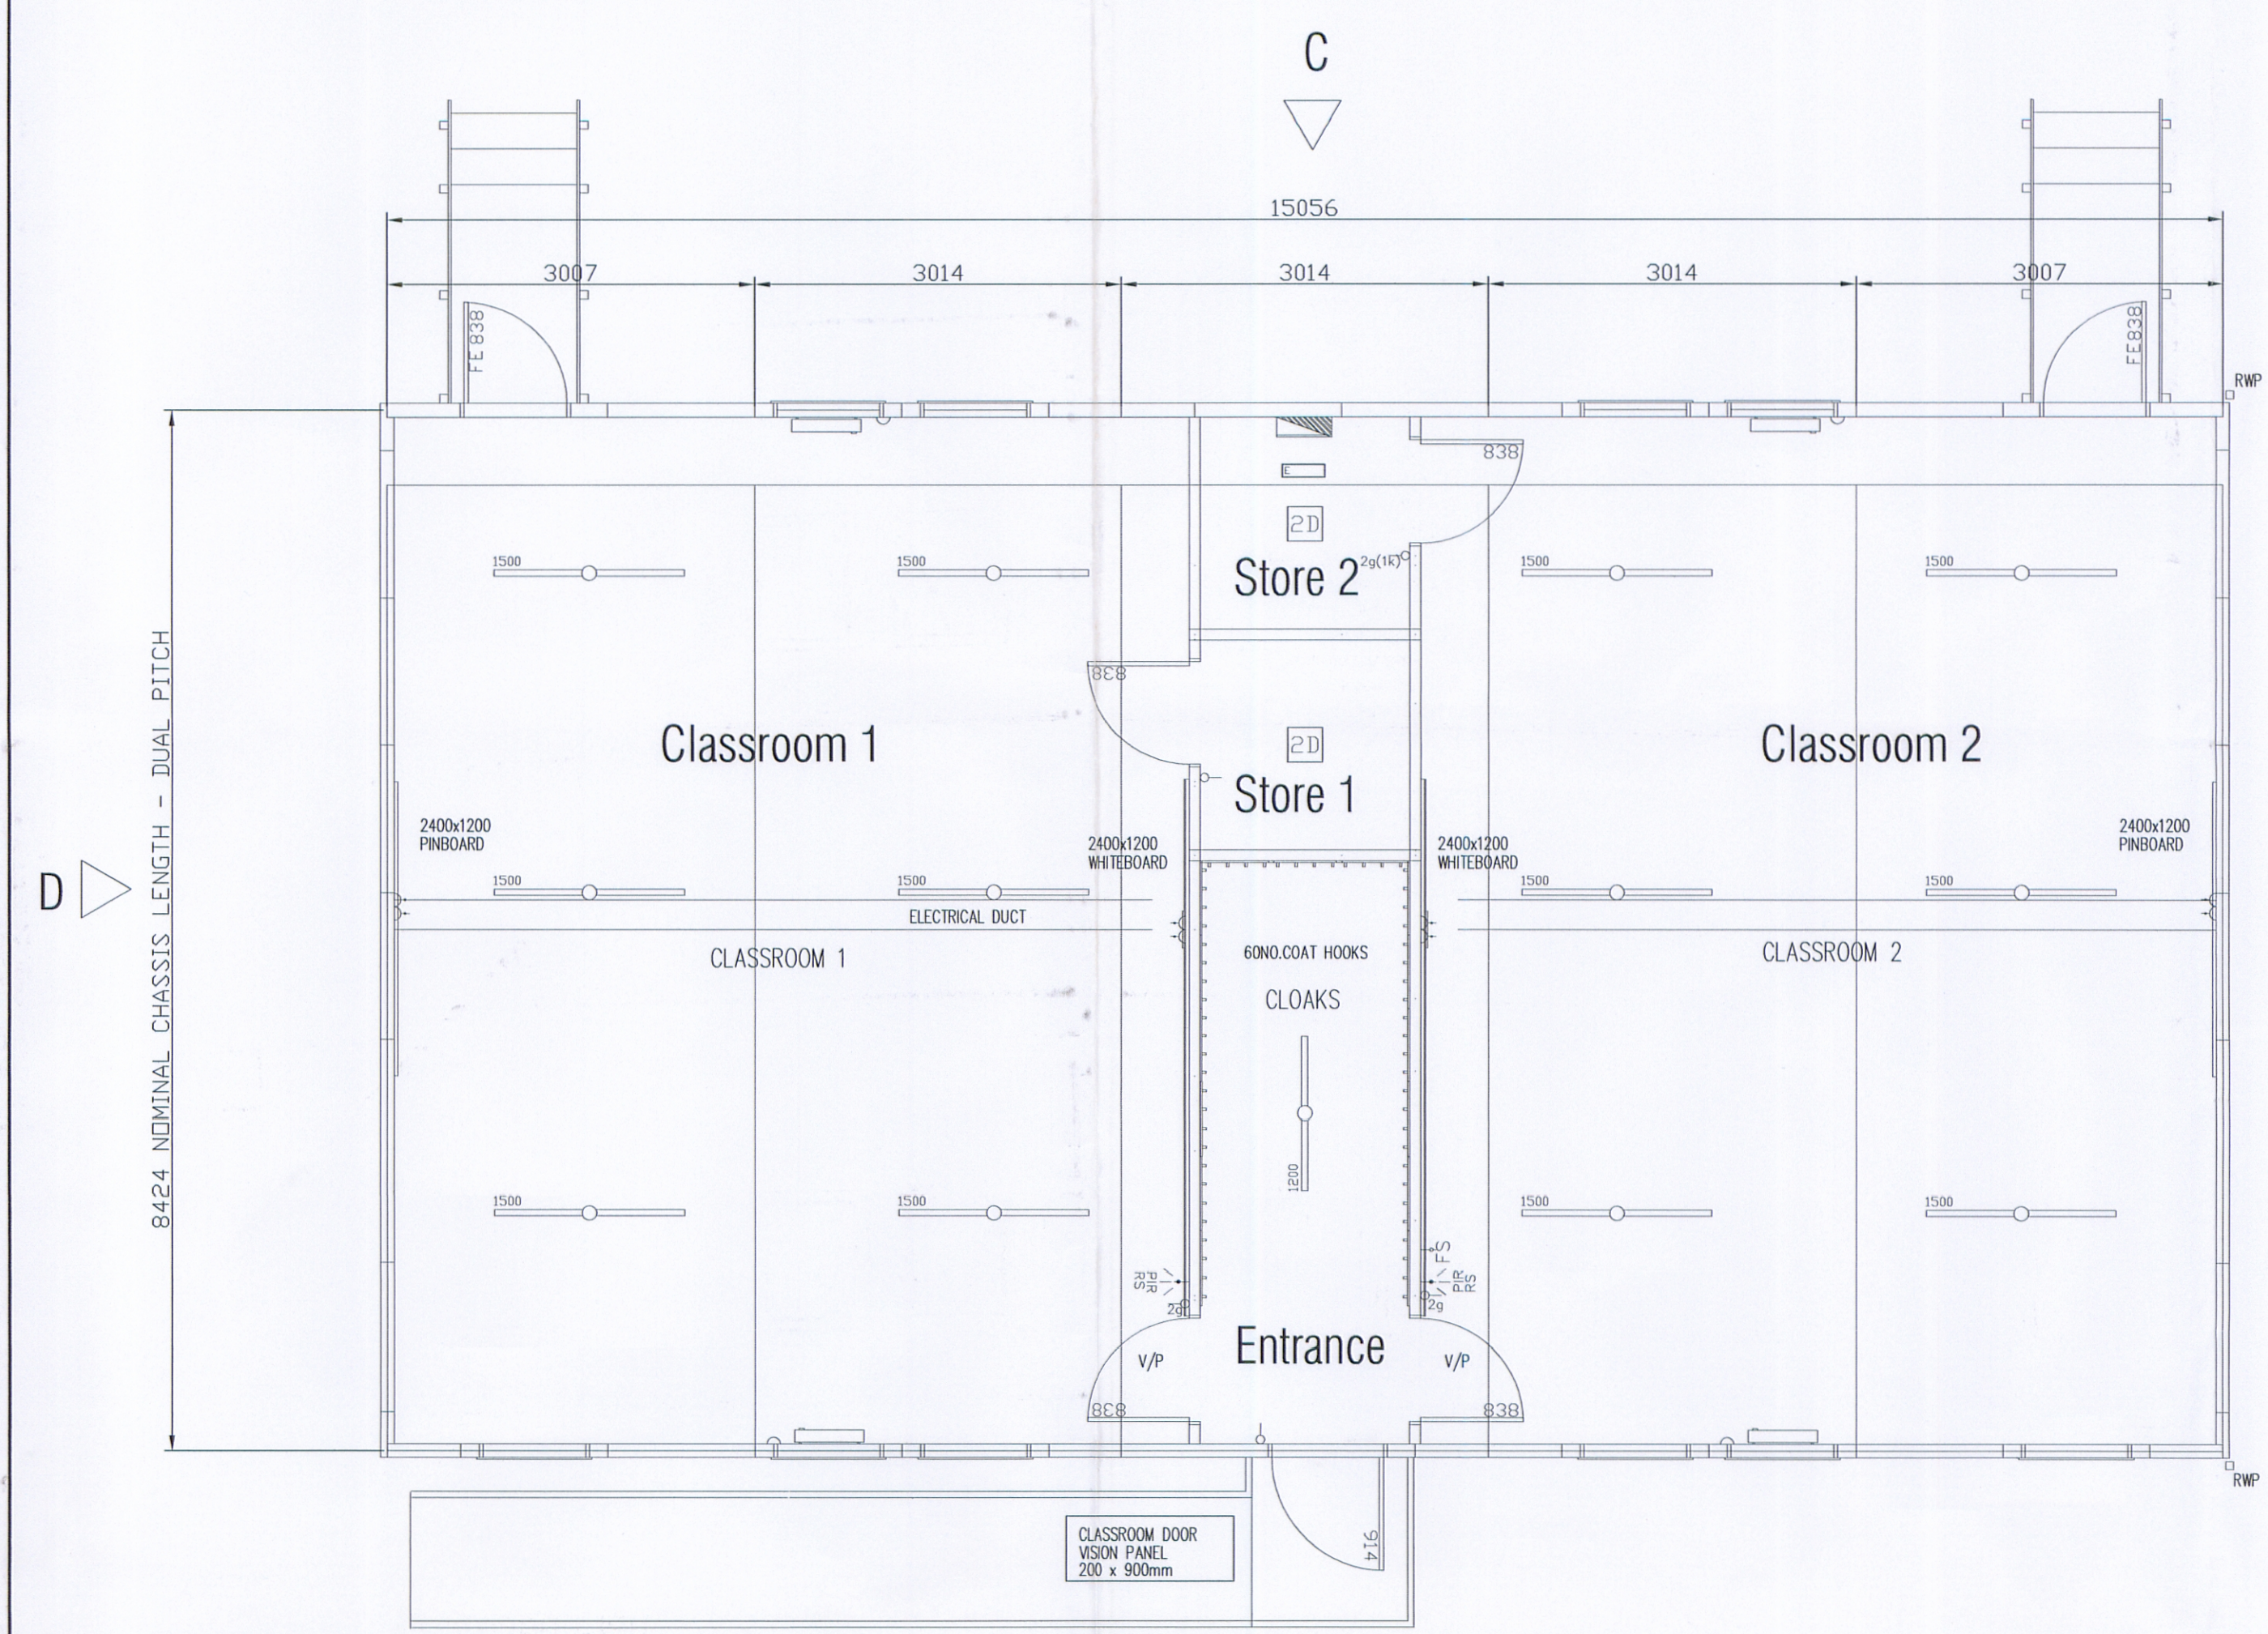


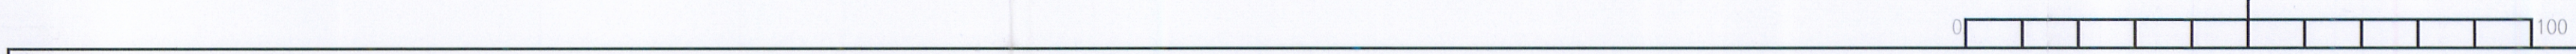


LEGEND

- ELECTRICAL DISTRIBUTION BOARD
- WALL MOUNTED FAN
- ADJUSTED HEATER
- ELECTRIC CONNECTOR
- HEATER
- ELECTRIC NIGHT STORAGE HEATER
- ELECTRIC THERMOSTAT
- HEATER WITH MIRE GUARD
- HIGH LEVEL INFRA-RED HEATER
- SWIM POOL
- 15 AMP SOCKET OUTLET
- 15 AMP DOUBLE SOCKET OUTLET
- 45 AMP COOKER POINT
- LIGHT FITTING
- BLINDHEAD LIGHT FITTING
- FLUORESCENT LIGHT FITTING
- TWIN FLUORESCENT LIGHT FITTING
- LIGHT SWITCH
- PULL SWITCH
- EMERGENCY LIGHT
- ILLUMINATED EXIT SIGN
- TELEPHONE POINT
- DATA POINT
- COAT HOOKS AND RAIL
- THERMOSTAT
- COLD WATER
- GAS CONVECTION HEATER
- RADIATOR RAIL OFF NET SYSTEM
- FIRE EXTINGUISHER WATER
- FIRE EXTINGUISHER DRY POWDER
- FIRE ALARM CALL POINT
- FIRE ALARM BELL
- PASSIVE INFRA RED SENSOR
- INTRUDER ALARM SOUNDER
- ROOF MOUNTED EXTRACT FAN
- WALL MOUNTED EXTRACT FAN
- 7 LITRE ELECTRIC WATER HEATER
- 20W WATER HEATER
- LONG SPOT
- 25W WATER HEATER
- 25, 50 OR 75 LITRE ELECTRIC WATER HEATER
- INCOMING SERVICE
- SOL PIPE WITH AIR ADMITTANCE VALVE

Proposed Plan

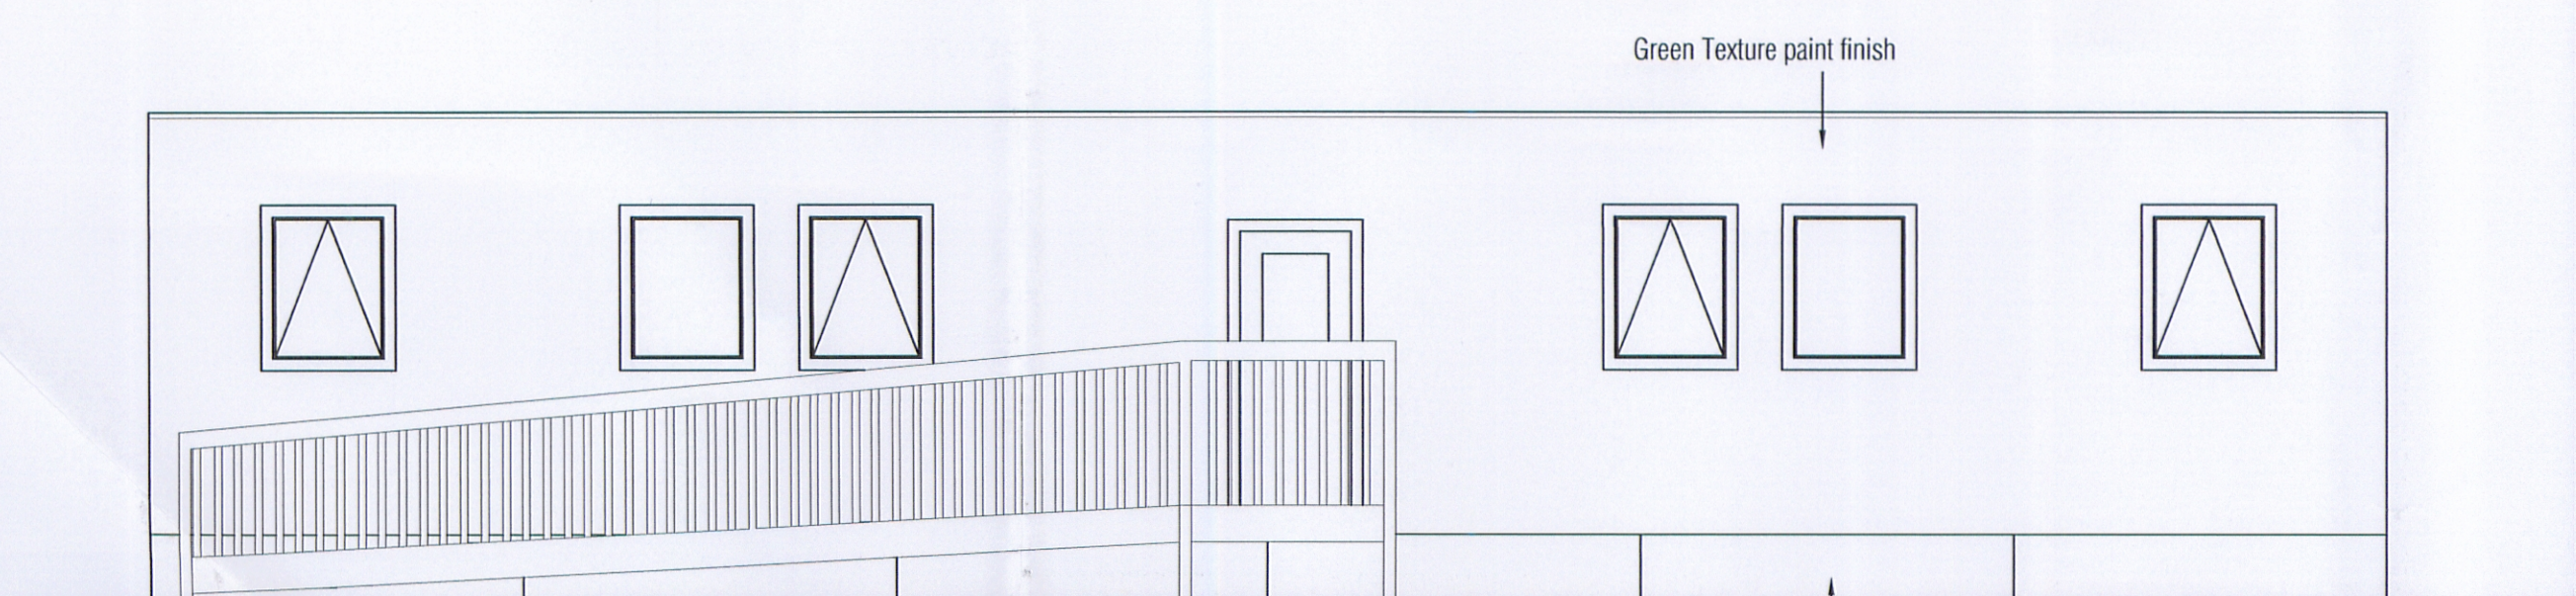


Elevation A

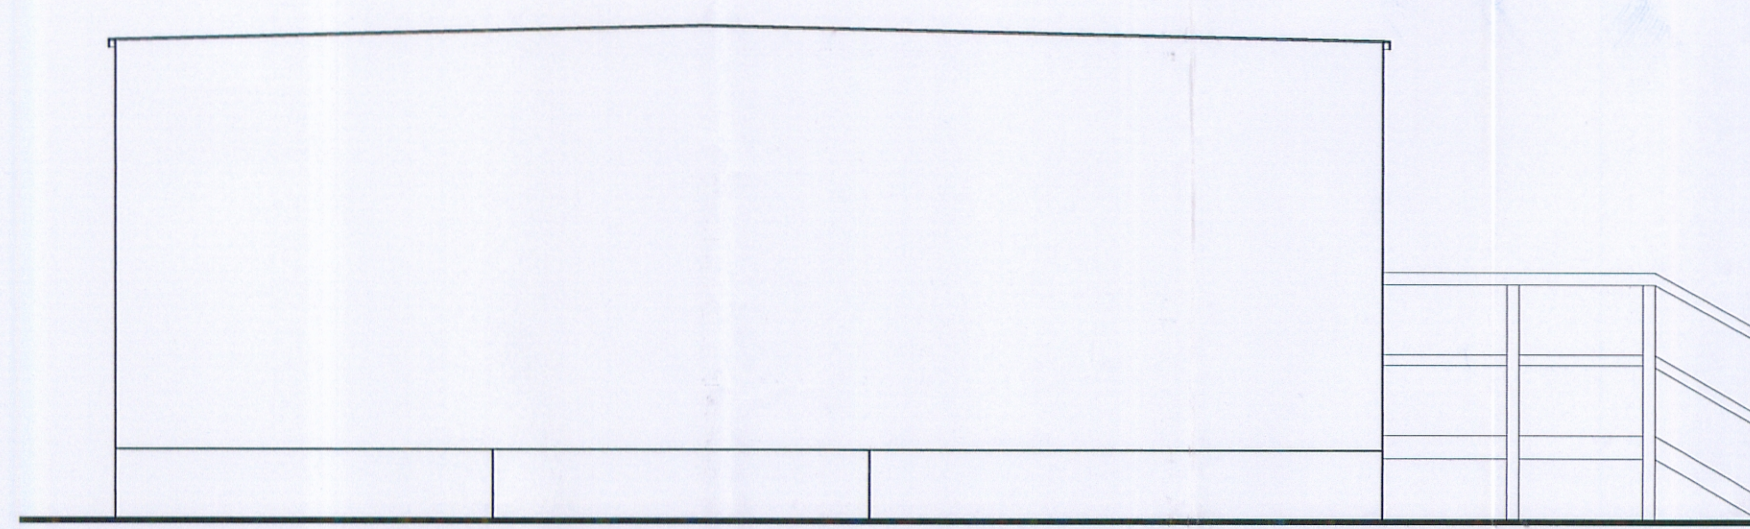

Elevation B



Elevation C

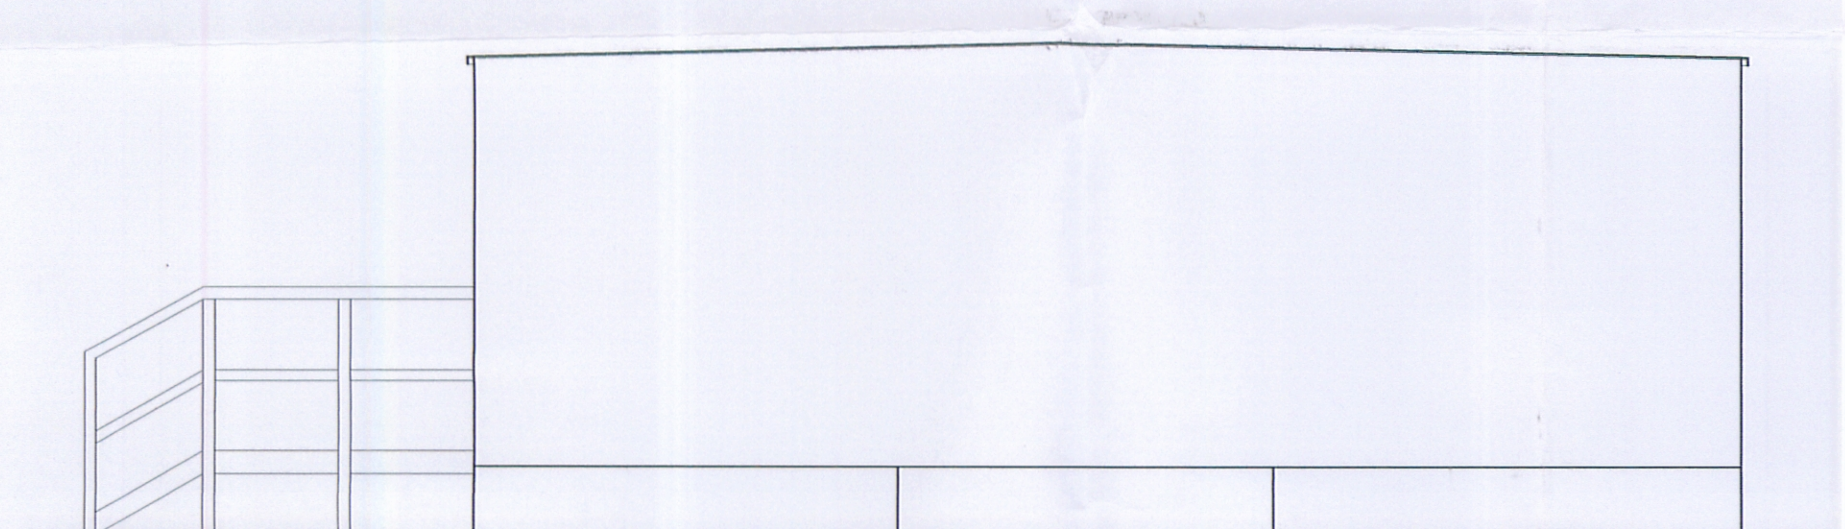

Elevation D

VALIDATED ON
- 3 APR 2002
EAST SUSSEX COUNTY COUNCIL

DIRECTOR OF TRANSPORT AND ENVIRONMENT
20 MAR 2002
PASSED TO: *replied*
DATE REPLIED: *replied*
FILE ON: *replied*

Rev	Revision details	Signed/Date
	Signed	Date
Drawn:		
Designed:		
Checked:		
Approved:		
File ref:	374230/Hostings	
Telephone No:	(01273) 898032	

Owen Williams
design and property
services

Client
EAST SUSSEX COUNTY COUNCIL
EDUCATION DEPARTMENT

Project Name
Mobile Classroom Programme
Claverham Community College
Battle

Drawing Title
Standard Double Classroom
Without Toilets

Drawing No 374230/12/A/P50	Scale 1:50	Rev
-------------------------------	---------------	-----