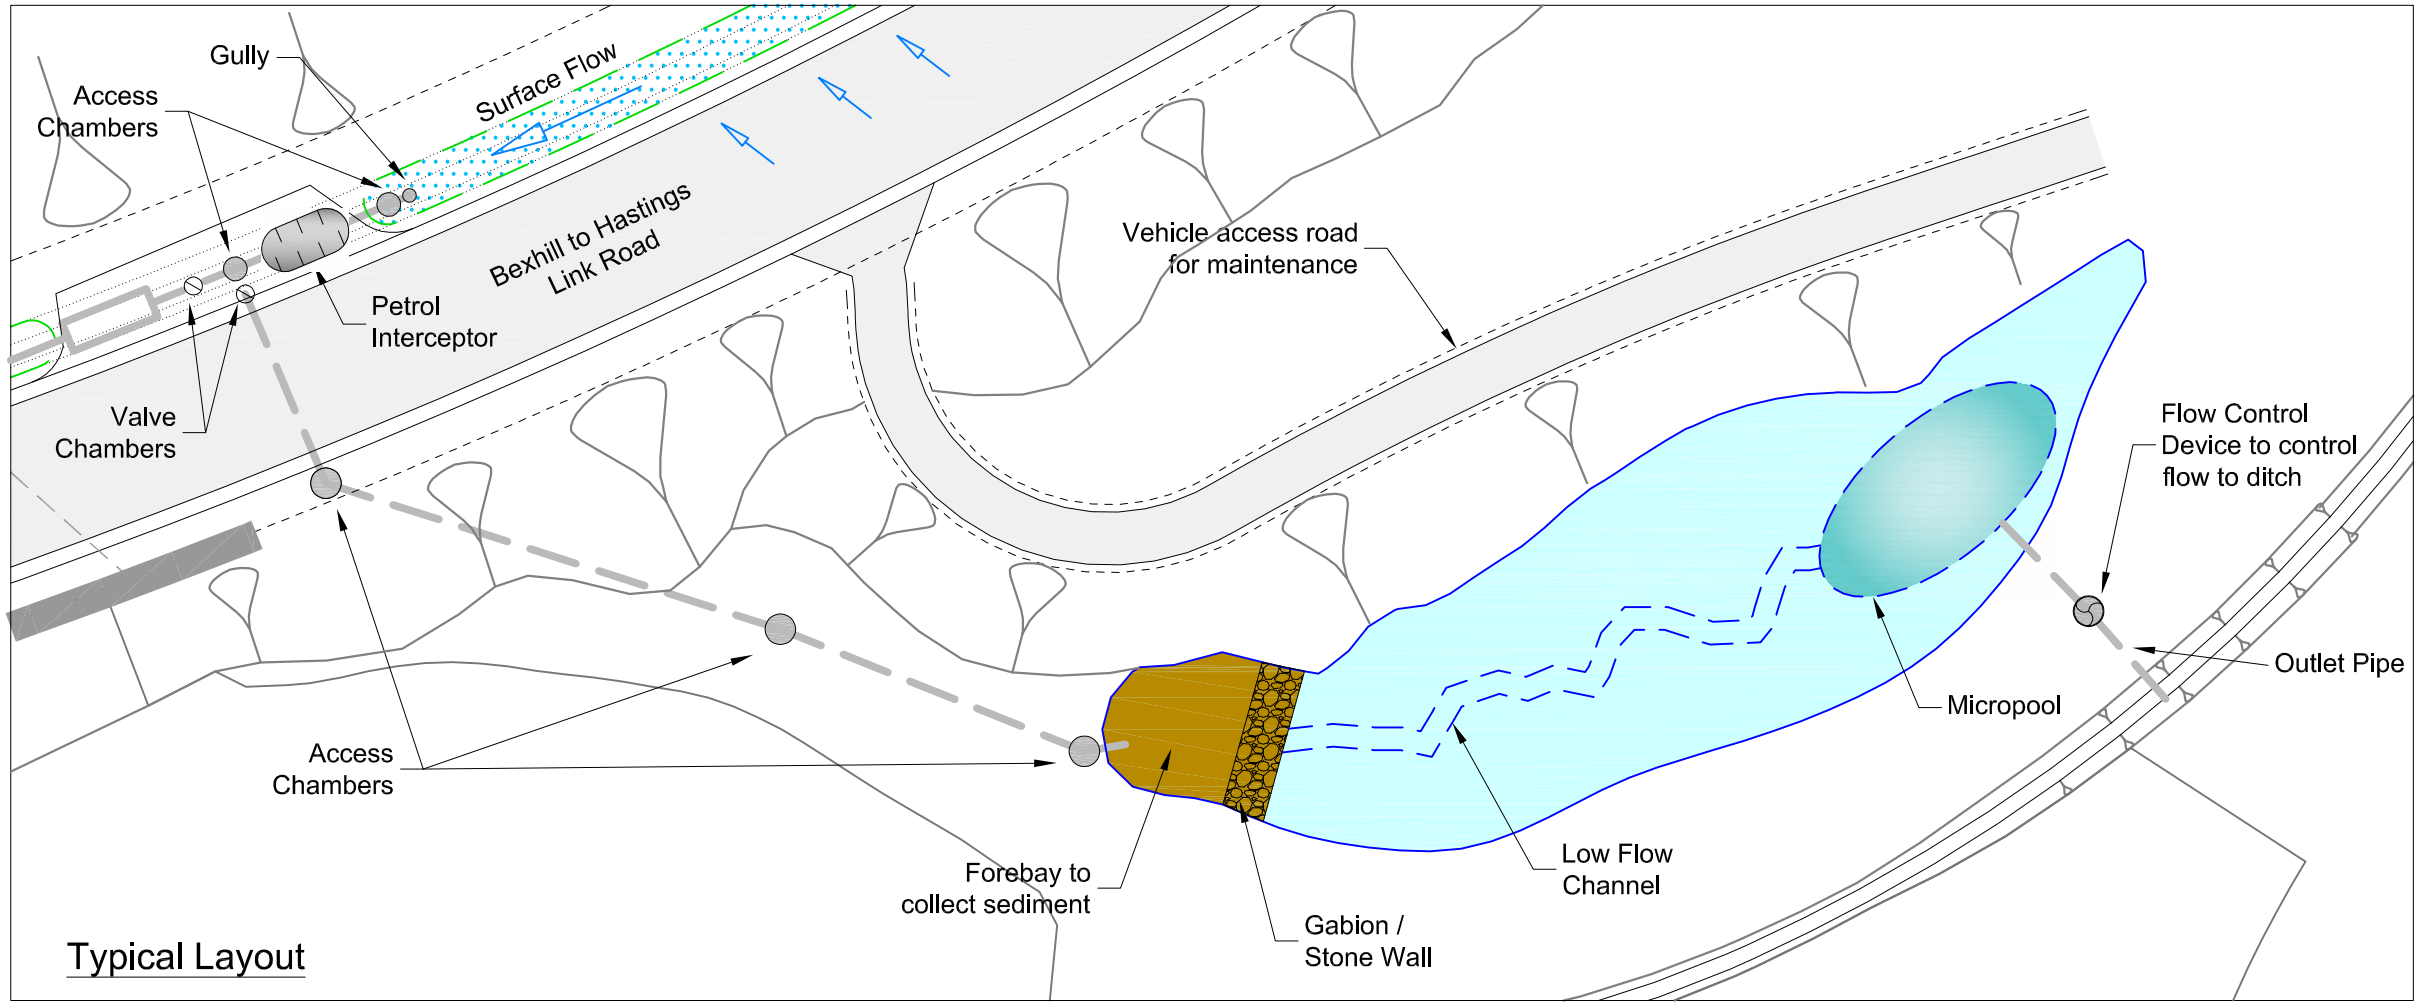

Typical Layout

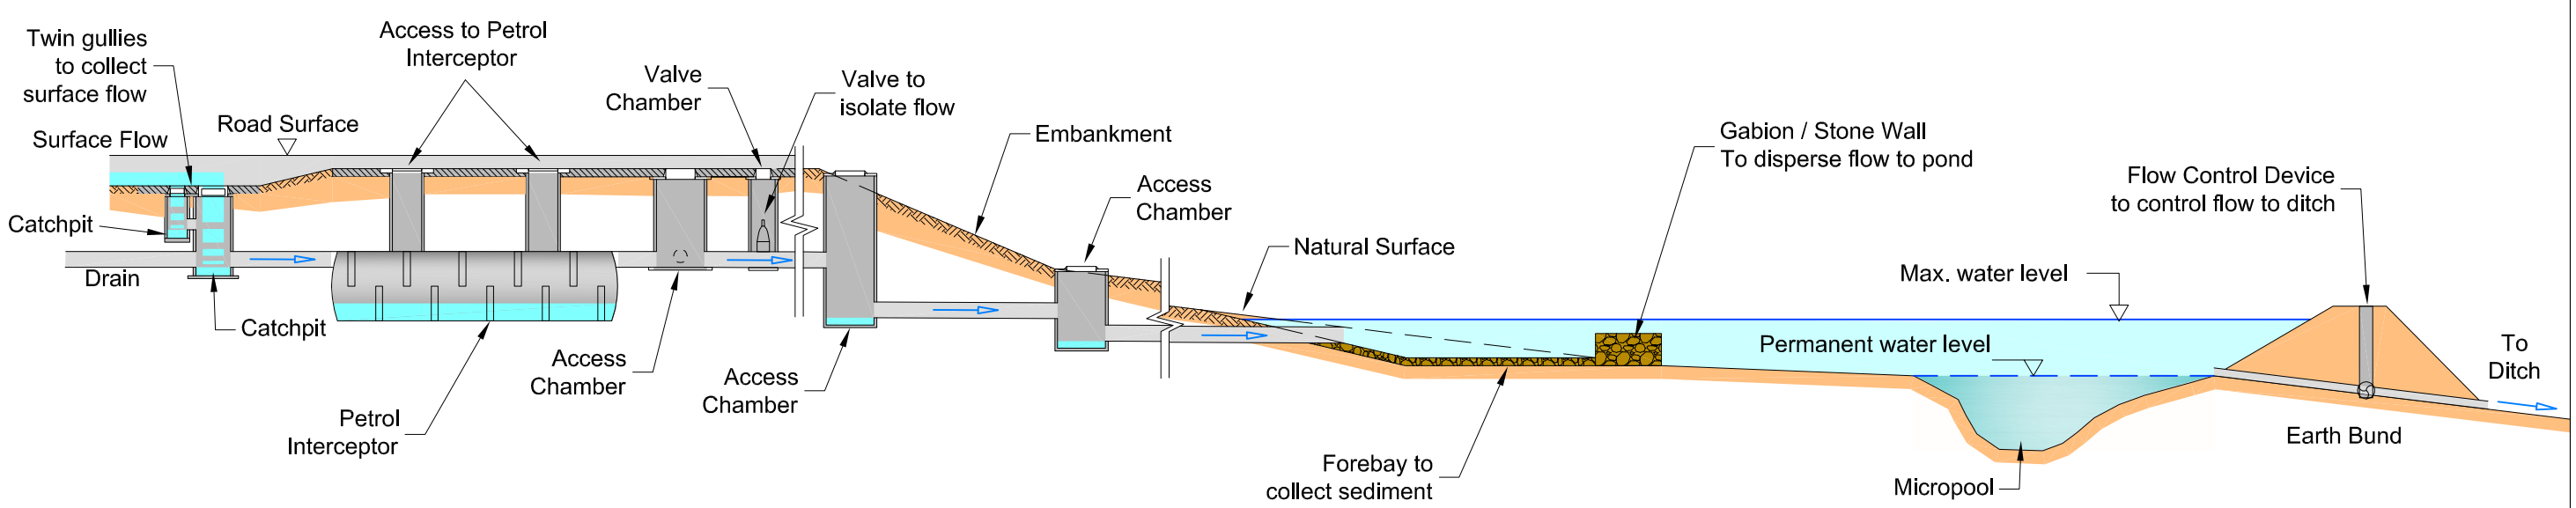

Typical Section

This map is reproduced from Ordnance Survey material with the permission of Ordnance Survey on behalf of the Controller of Her Majesty's Stationary Office © Crown copyright. Unauthorised reproduction infringes Crown copyright and may lead to prosecution or civil proceedings. 100019601. (2007).

BEXHILL TO HASTINGS LINK ROAD

Figure : 3A.24	Scale	N.T.S.	Carolyn Dwyer BEng (Hons), DipTrans, DMS, MIHT MILT Assistant Director, Transport & Waste County Hall, St. Anne's Cresent Lewes, East Sussex BN7 1UE Telephone: 01273 481000
ROAD DRAINAGE TYPICAL OUTFALL DETAILS	Sheet	1 of 1	
	Revision	02	April 2007

Transport & Environment

East Sussex County Council
eastsussex.gov.uk

G:\Projects\Major Projects\Sb2\270 Bexhill Hastings LR\5 Drawings\01 Working\04 Environment\Figure 3A.24_02.dwg