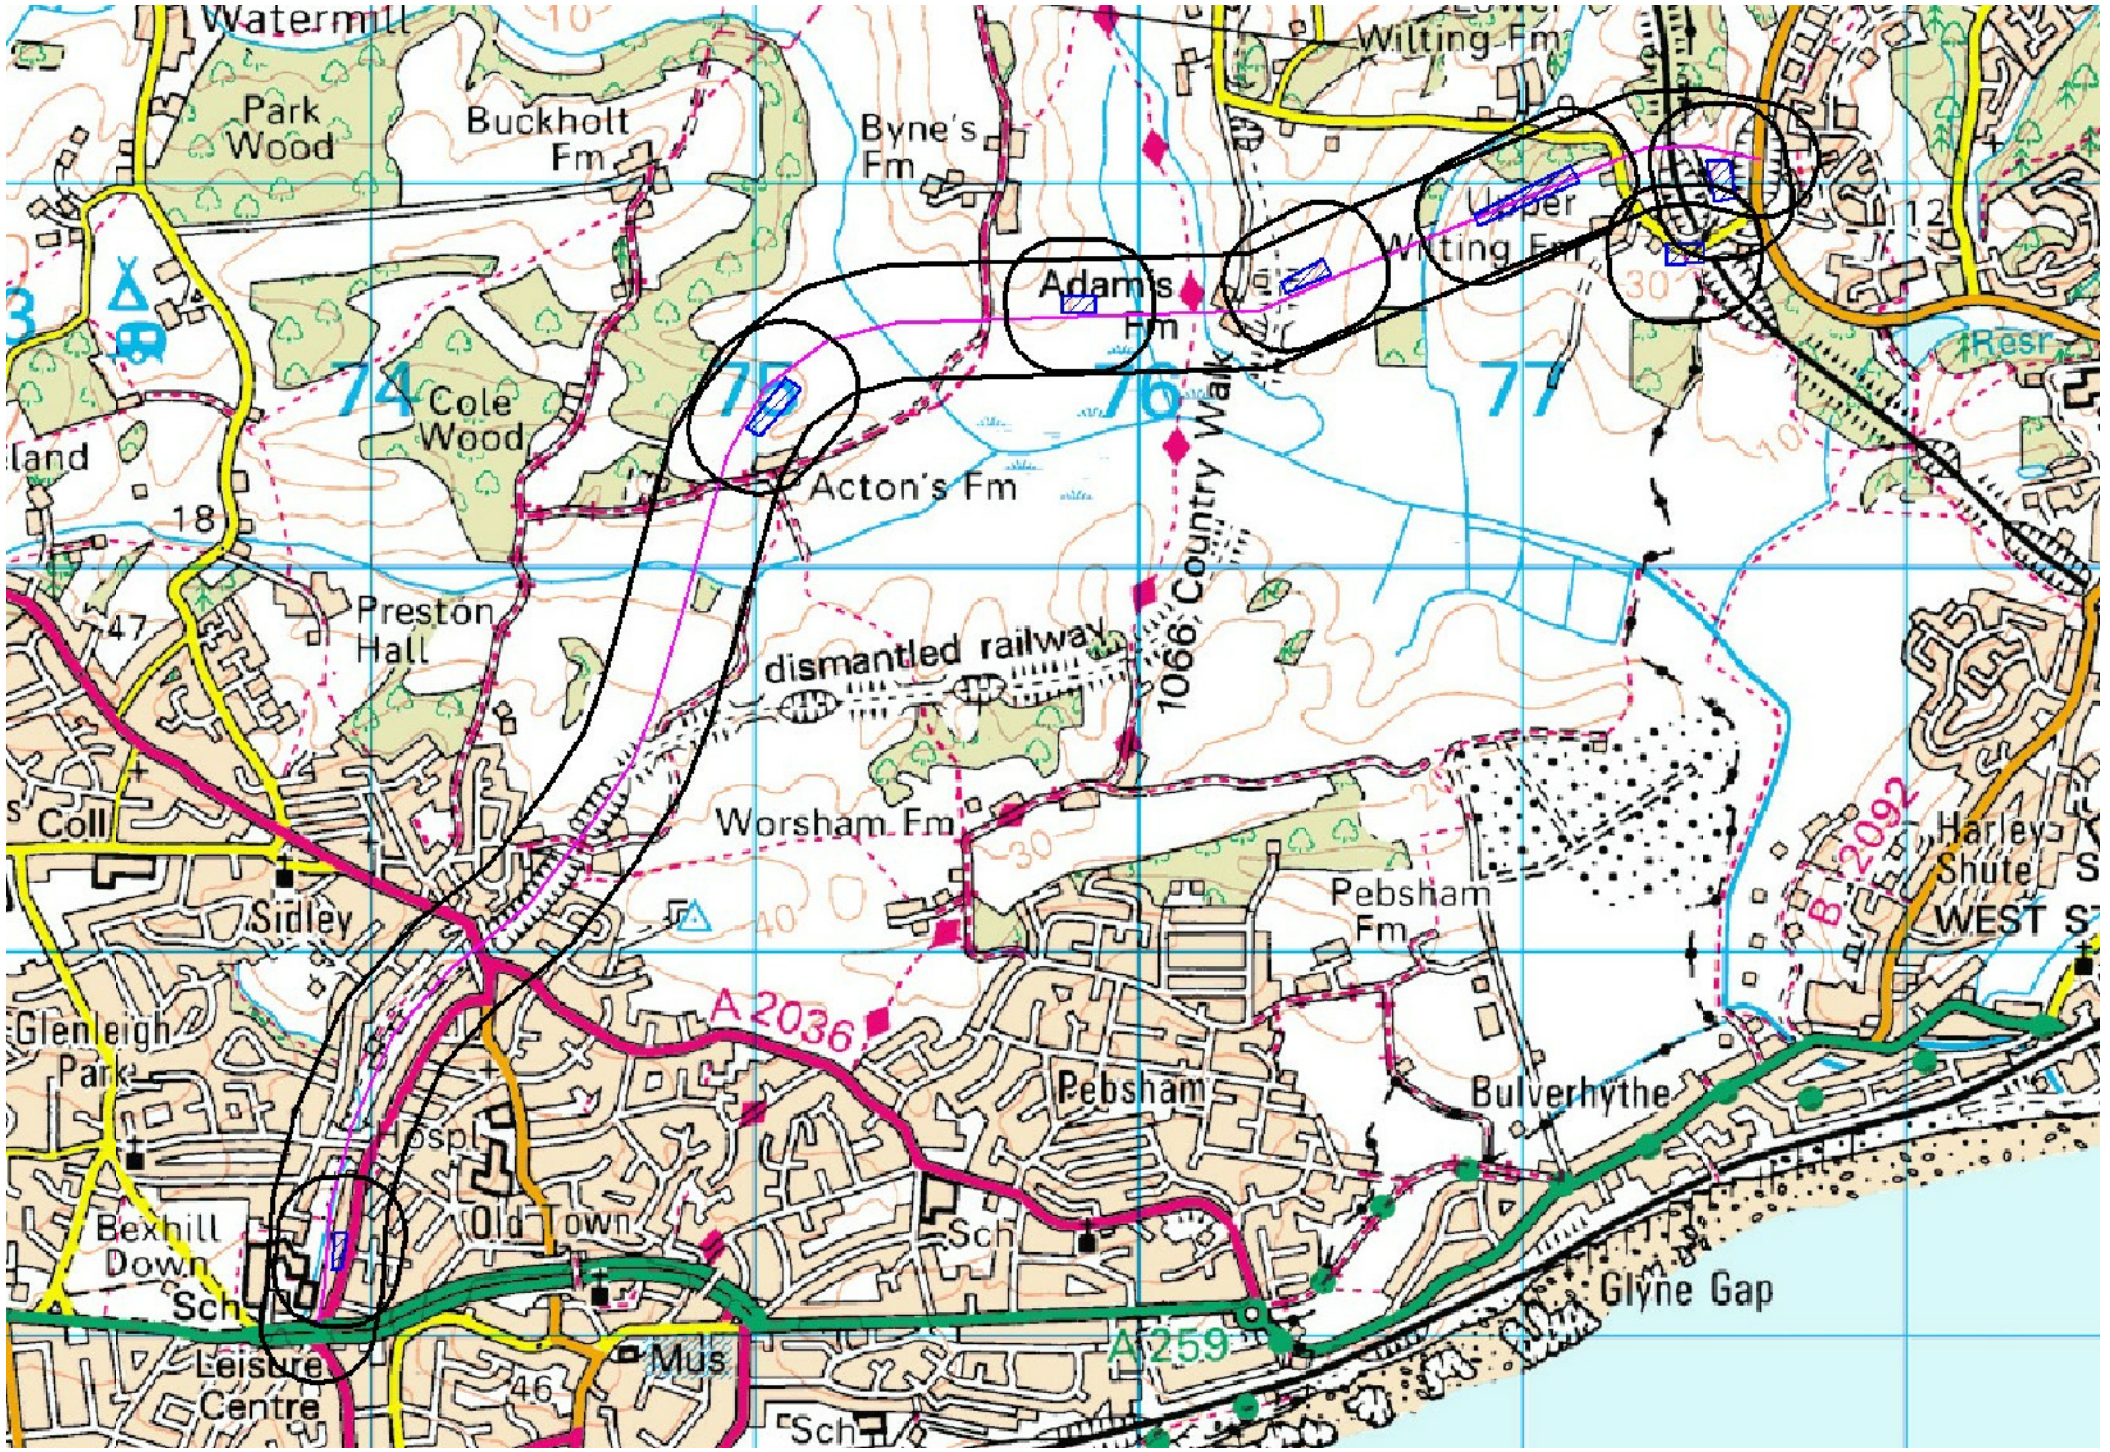

This map is reproduced from Ordnance Survey material with the permission of Ordnance Survey on behalf of the Controller of Her Majesty's Stationary Office © Crown copyright. Unauthorised reproduction infringes Crown copyright and may lead to prosecution or civil proceedings. 100019601. (2007).

BEXHILL TO HASTINGS LINK ROAD

Figure : 10.9	Scale	1:25	Carolyn Dwyer BEng (Hons), DipTrans, DMS, MIHT MILT Assistant Director, Transport & Waste County Hall, St. Anne's Cresent Lewes, East Sussex BN7 1UE Telephone: 01273 481000
Drawing Title 150m Boundary of Construction Activities	Sheet	1 of 1	
	Revision	0	April 2007

Transport & Environment

East Sussex County Council
eastsussex.gov.uk