Drawing number / Rev

B1297000-PH2/0100.01a/0072 R0

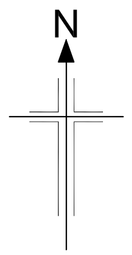

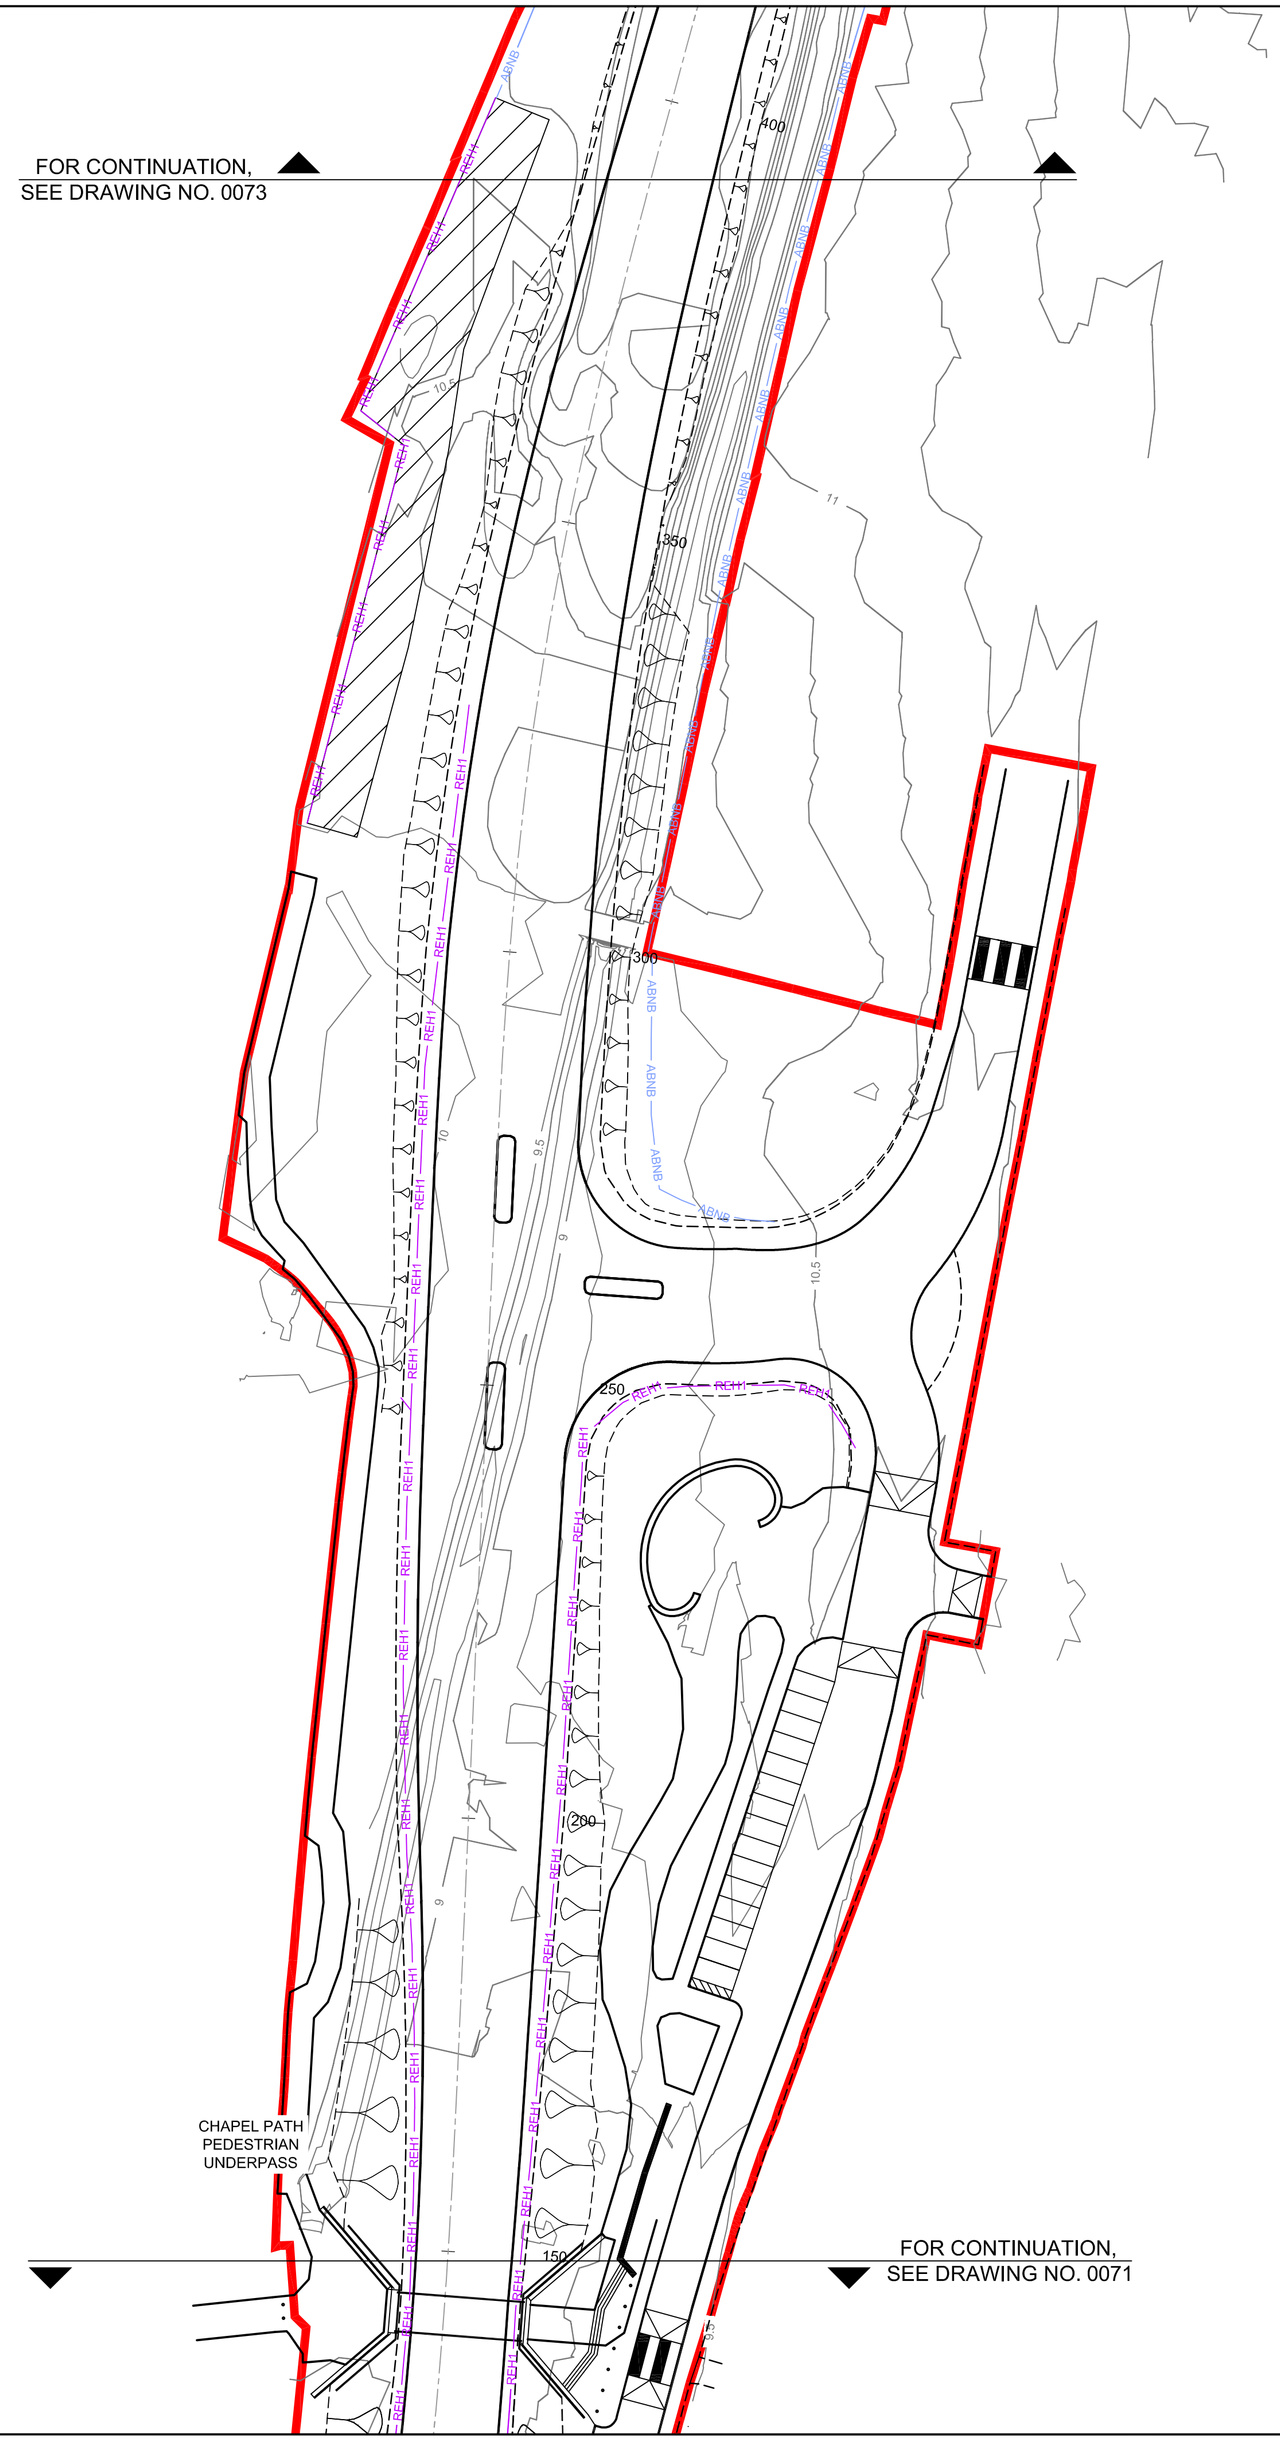

NOTES

1. Greenways and access track contours are not included in the proposed contour model.
2. For clarity structure outline shown only.
3. The scheme plan shows the engineered earthworks. Please note that in some area the landscape contours re-profiles the engineered earthworks (i.e. form the landscape bunds).

KEY

- Existing Contours @ 0.5m spacing
- Proposed Landscaping Contours @ 0.5m spacing
- ABNB — Absorptive Noise Barrier (Height - 1.8m)
- REH1 — Reflective Noise Barrier (Height - 1.8m)
- REH2 — Reflective Noise Barrier (Height - 1.5m)
- Scheme Extents

Reproduction from the Ordnance Survey Map with the permission of the controller of Her Majesty's stationery office Crown copyright reserved Licence No. AL 100017326

0 10 20 30 40 50 m

SCALE 1 : 500

Rev	Rev. Date	Purpose of revision	Drawn	Checkd	Rev'd	Apprv'd
R0	12/02/2013	INITIAL ISSUE	ILC	RKS	RKS	SSG

JACOBS
Simpson House, 6 Cherry Orchard Road, Croydon, Surrey, CR9 6BE
Tel:+44(0)208 686 8212 Fax:+44(0) 208 681 2499
www.jacobs.com

Client: HOCHTIEF (UK) CONSTRUCTION / TAYLOR WOODROW

Employer: East Sussex County Council, eastsussex.gov.uk

Project: BEXHILL TO HASTINGS LINK ROAD

Drawing title: PLANNING CONDITION 14
EXISTING & PROPOSED CONTOURS
SHEET 2 OF 30

Drawing status: ISSUE FOR REVIEW

Scale	1:500 @ A1	DO NOT SCALE
Jacobs No.	B1297000-PH2	
Client no.		

Drawing number: B1297000-PH2/0100.01a/0072 Rev R0

This drawing is not to be used in whole or part other than for the intended purpose and project as defined on this drawing. Refer to the contract for full terms and conditions.

C:\Documents and Settings\CafunA\Desktop\1-500 @ A1 Frame.dwg - 09/08/2012 12:55 - 02