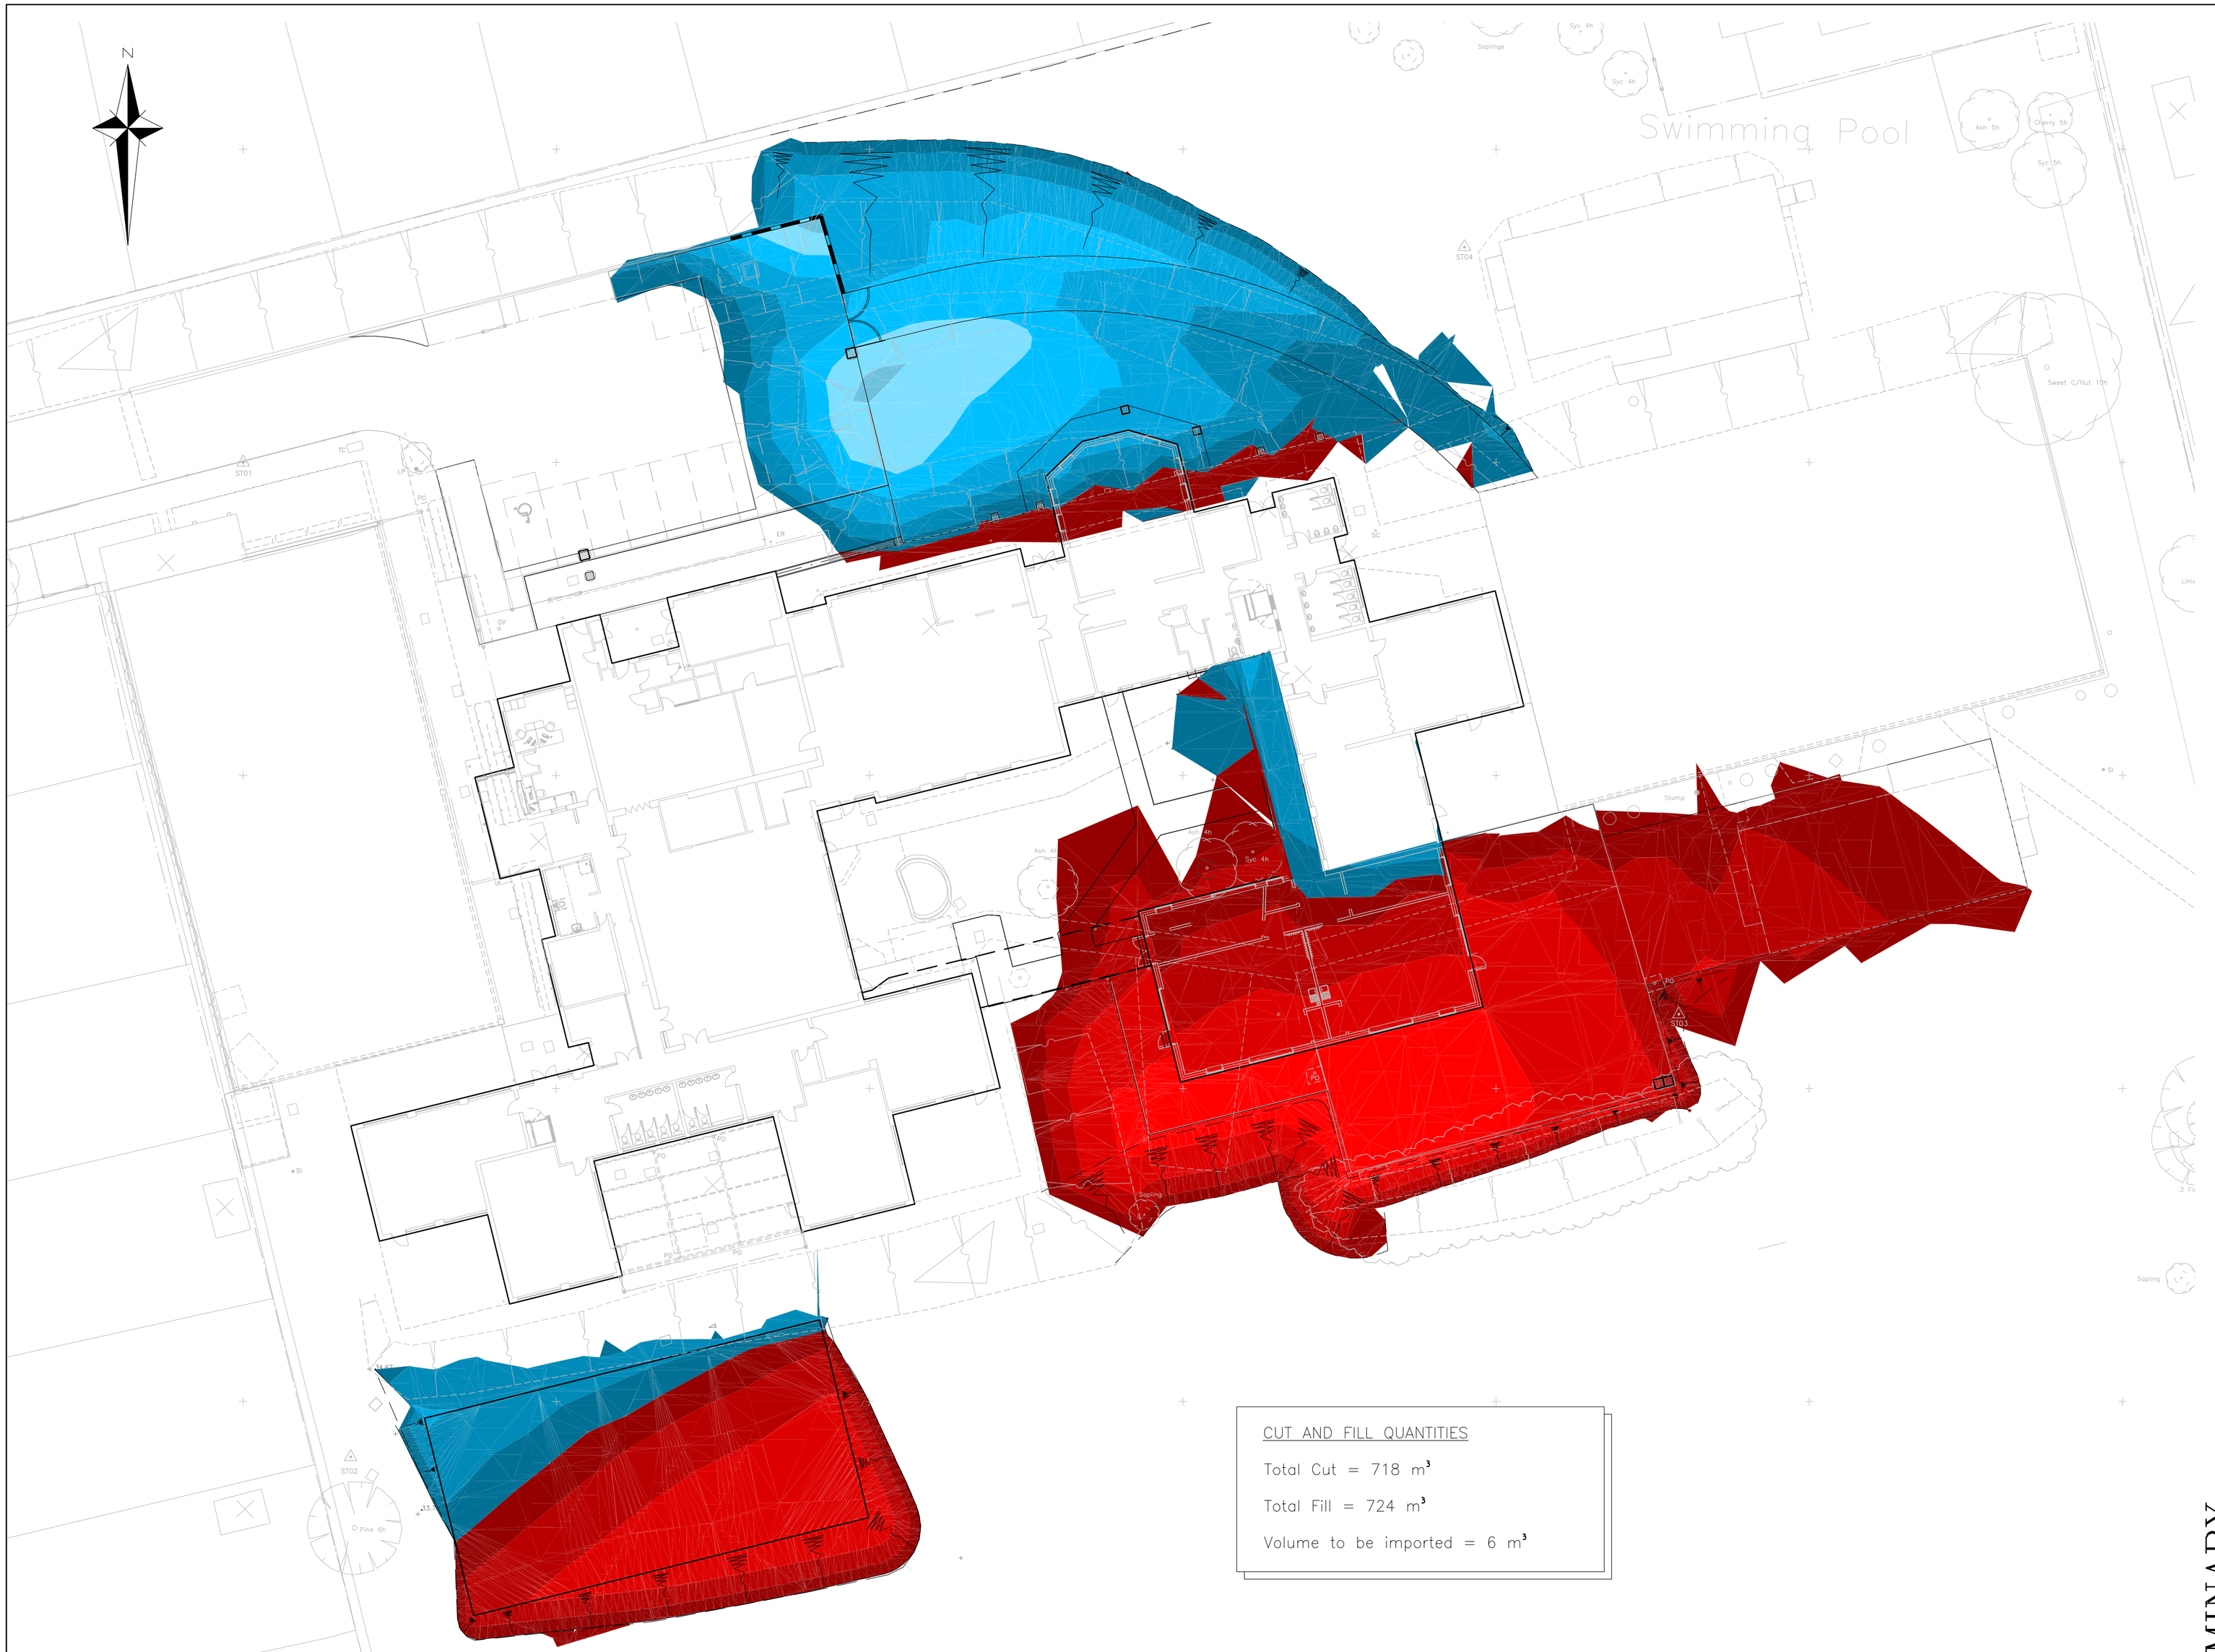

CUT AND FILL QUANTITIES

Total Cut = 718 m^3

Total Fill = 724 m^3

Volume to be imported = 6 m^3

GENERAL NOTES:

1. DIMENSIONS ON THIS DRAWING SHALL NOT BE SCALED. ALL DIMENSIONS TO BE CHECKED ON SITE. ALL DETAILS AND DIMENSIONING RELATING TO SUB-CONTRACTOR'S OR SUPPLIER'S WORK MUST BE CHECKED AND AGREED BETWEEN THE SUB-CONTRACTOR OR THE SUPPLIER AND THE GENERAL CONTRACTOR.
2. THIS DRAWING IS TO BE READ IN CONJUNCTION WITH ALL RELEVANT ARCHITECT'S AND ENGINEERS DRAWINGS AND SPECIFICATION.
3. THE CONTRACTOR IS RESPONSIBLE FOR VERIFYING ALL SITE DIMENSIONS BEFORE COMMENCING WORK.
4. THE MAIN CONTRACTOR IS RESPONSIBLE FOR ENSURING THE STABILITY OF THE STRUCTURE WHILST THE WORKS ARE IN PROGRESS.
5. DIFFERENCES BETWEEN THIS DRAWING AND THE SITE CONDITIONS ENCOUNTERED MUST BE REPORTED TO THE ENGINEER.
6. THE CONTRACTOR REMAINS RESPONSIBLE FOR ALL ON SITE HEALTH AND SAFETY, INCLUDING SITE OPERATIVES PERSONAL PROTECTIVE EQUIPMENT.

NOTATION

A.F.L. – FINISHED FLOOR LEVEL. S.S.L. – STRUCTURAL SLAB LEVEL.
T.O.S. – TOP OF STEEL. F.G.L. – FINISHED FLOOR LEVEL.
T.O.C. – TOP OF CONCRETE. T.O.F. – TOP OF FOUNDATION.
A.L. – FORMATION LEVEL.

CUT Depth Bands			
Band	1	−0.00 –	−0.20
Band	2	−0.20 –	−0.50
Band	3	−0.50 –	−1.00
Band	4	−1.00 –	−1.50
Band	5	−1.50 –	−2.00
Band	6	−2.00 –	−2.50

FILL Depth Bands			
Band	1	0.00 –	0.20
Band	2	0.20 –	0.50
Band	3	0.50 –	1.00
Band	4	1.00 –	1.50
Band	5	1.50 –	2.00
Band	6	2.00 –	2.50

PREFIXES TO DRAWING NUMBERS SHALL SIGNIFY THE FOLLOWING :–

P = PRELIMINARY SHALL NOT BE USED FOR CONTRACT OR CONSTRUCTION PURPOSES.

T = TENDER SHALL NOT BE USED FOR CONSTRUCTION PURPOSES.

C = CONSTRUCTION THESE ARE THE ONLY DRAWINGS THAT SHALL BE USED FOR CONSTRUCTION PURPOSES.

R = RECORD RECORD OF ACTUAL COMPLETED WORK.

REV	DATE	DESCRIPTION	BY
P	11.8.09	ISSUED FOR COMMENT	SFC

Gyoury Self
CONSULTING ENGINEERS
STRUCTURAL - CIVIL - ENVIRONMENTAL

16/17 BOUNDARY ROAD, HOVE,
EAST SUSSEX BN3 4EF
TELEPHONE 01273 414413 - FACSIMILE 01273 414014
E-MAIL: mail@gshove.co.uk
Also at Fareham and St Albans

CLIENT: GEOFFREY OSBORNE LTD.

ARCHITECT: NPS SOUTH EAST LTD

JOB TITLE: CRADLE HILL CP SCHOOL SEAFORD

DRAWING TITLE: PROPOSED CUT AND FILL

DRAWN	ENGINEER	CHECKED
GTA	SFC	-

DATE	SCALE @ A1
AUG 2009	1 : 200

JOB No.	STATUS	DRAWING No.	REV.
H16170	P	504	

PRELIMINARY