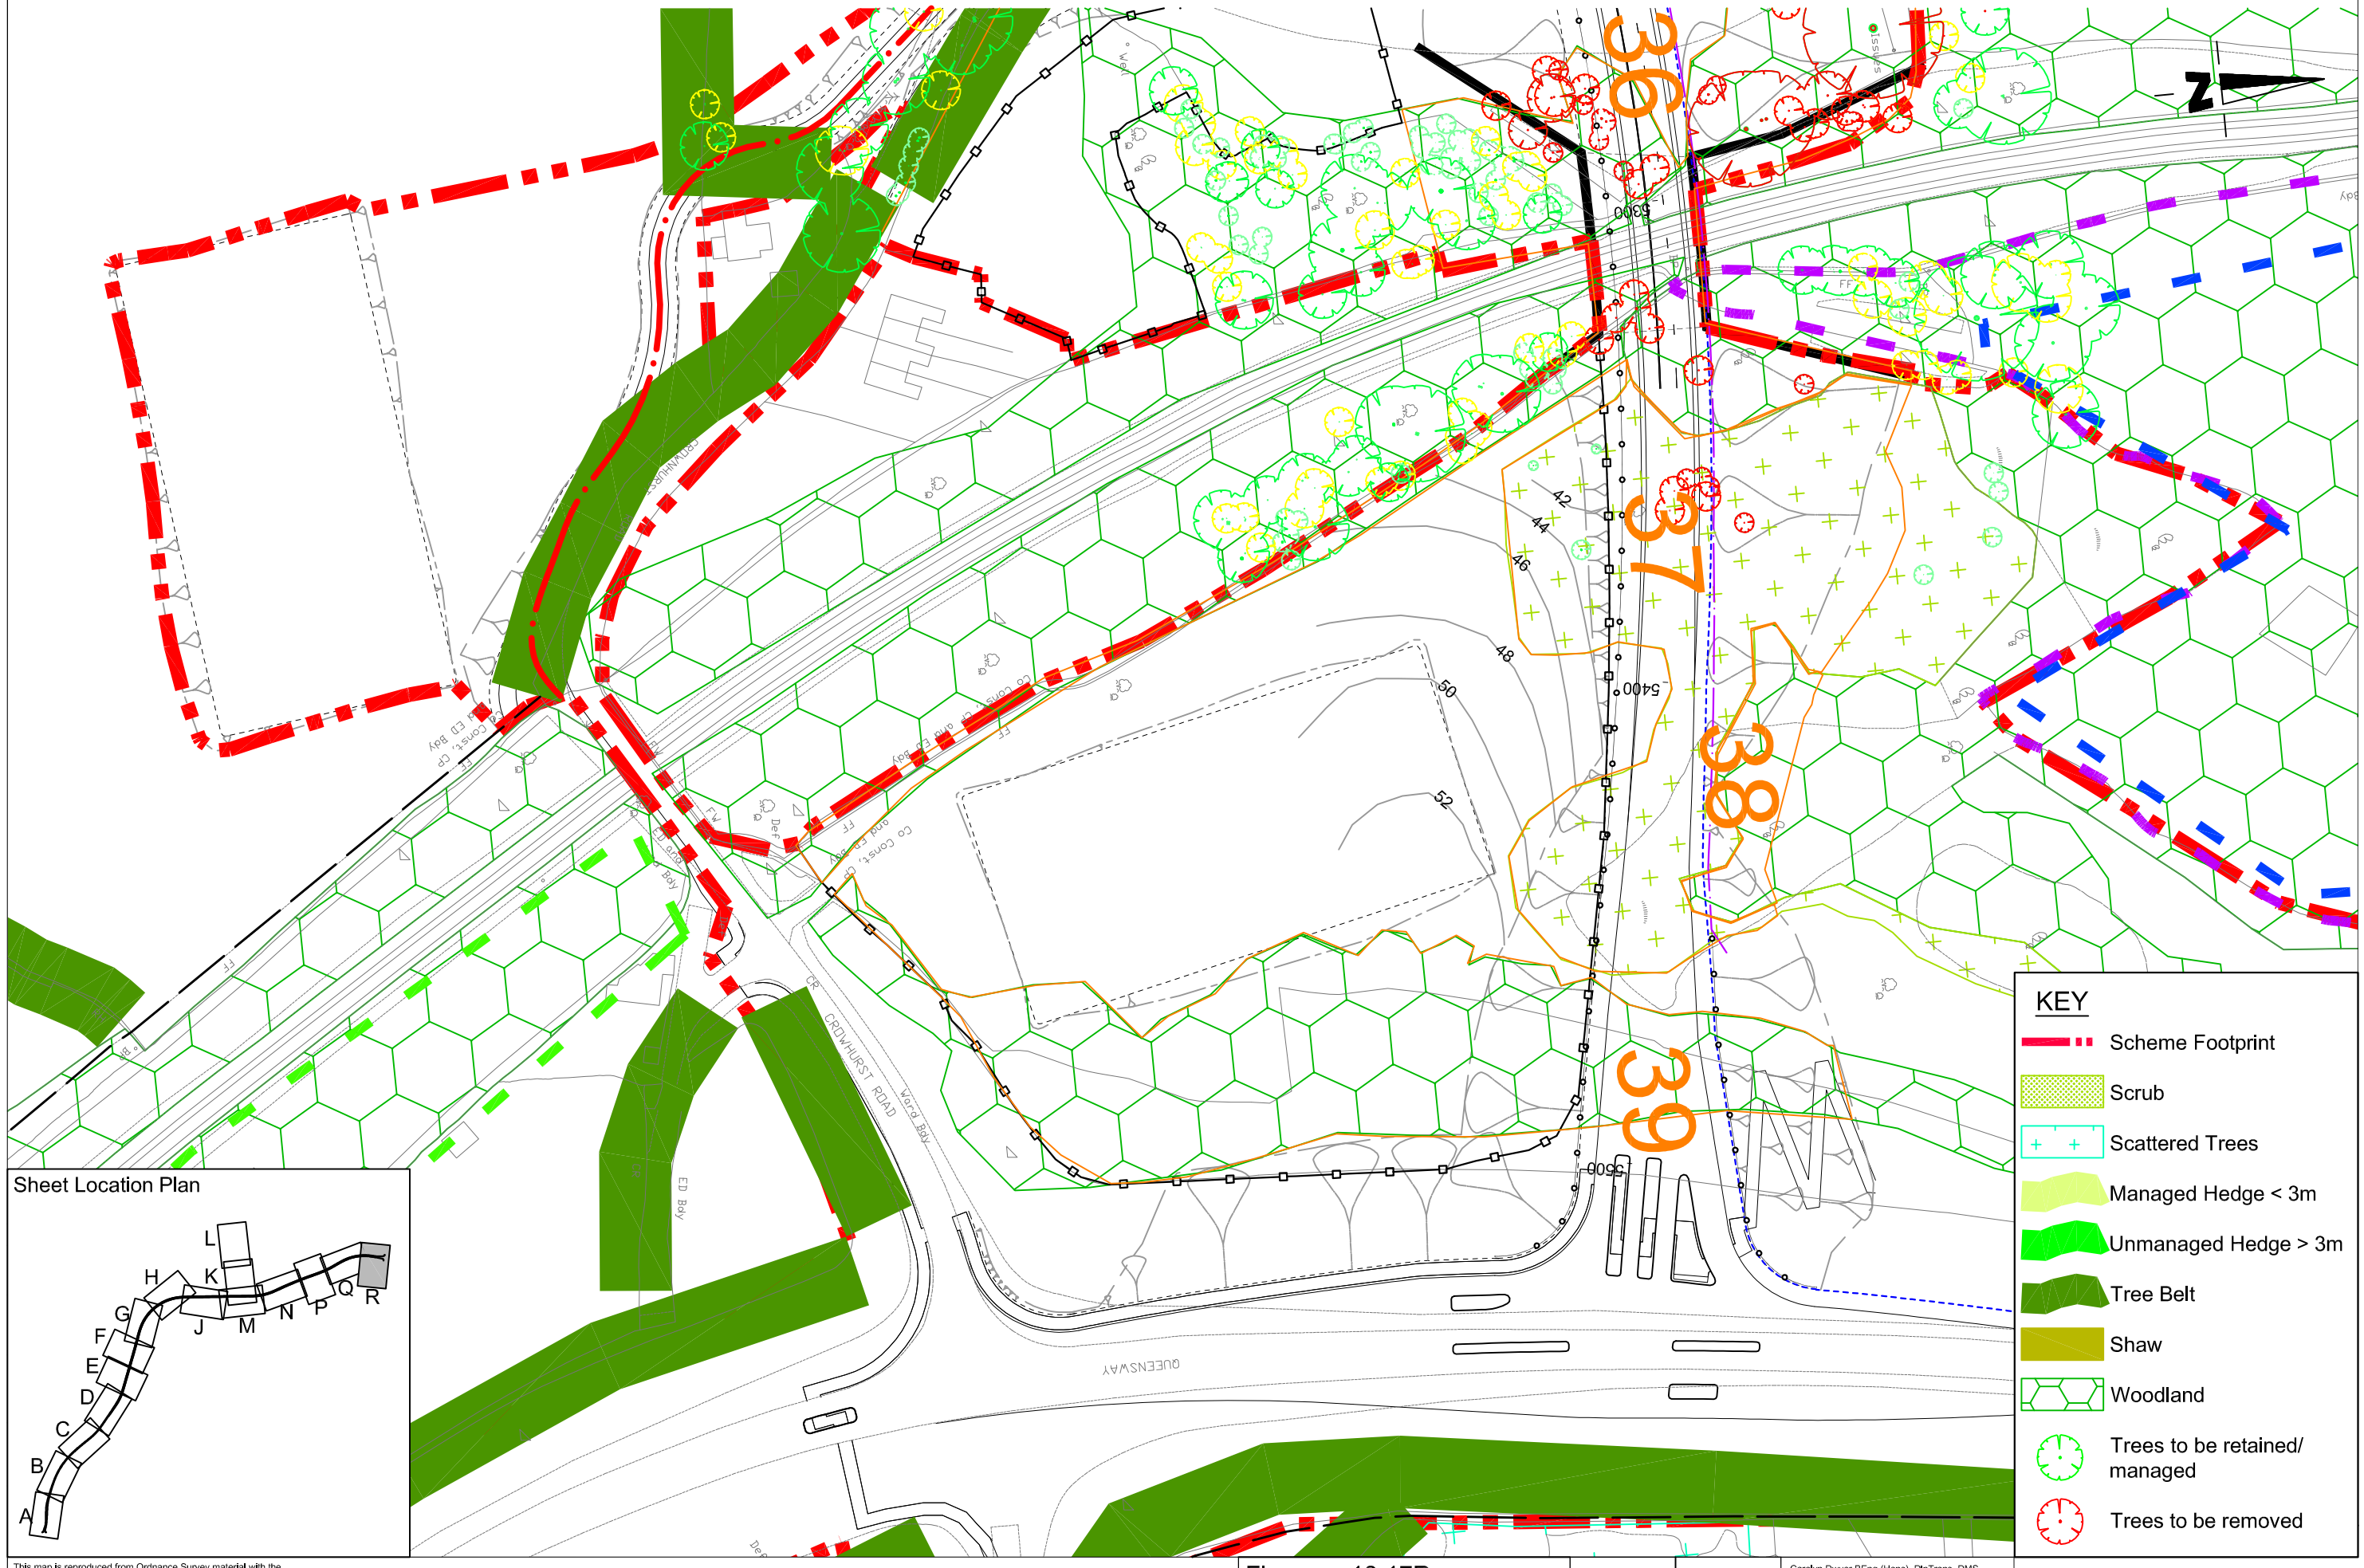

This map is reproduced from Ordnance Survey material with the permission of Ordnance Survey on behalf of the Controller of Her Majesty's Stationary Office © Crown copyright. Unauthorised reproduction infringes Crown copyright and may lead to prosecution or civil proceedings. 100019601, (2007).

BEXHILL TO HASTINGS LINK ROAD

Figure : 13.17R	Scale	1:1250	Carolyn Dwyer BEng (Hons), DipTrans, DMS, MIHT MILT Assistant Director, Transport & Waste County Hall, St. Anne's Cresent Lewes, East Sussex BN7 1UE Telephone: 01273 481000
Impact upon Existing Vegetation	Sheet	16 of 16	
	Revision		April 2007

Transport & Environment

East Sussex County Council

eastsussex.gov.uk