Drawing number / Rev

B1297000-PH2/3000.01a/0100 R0

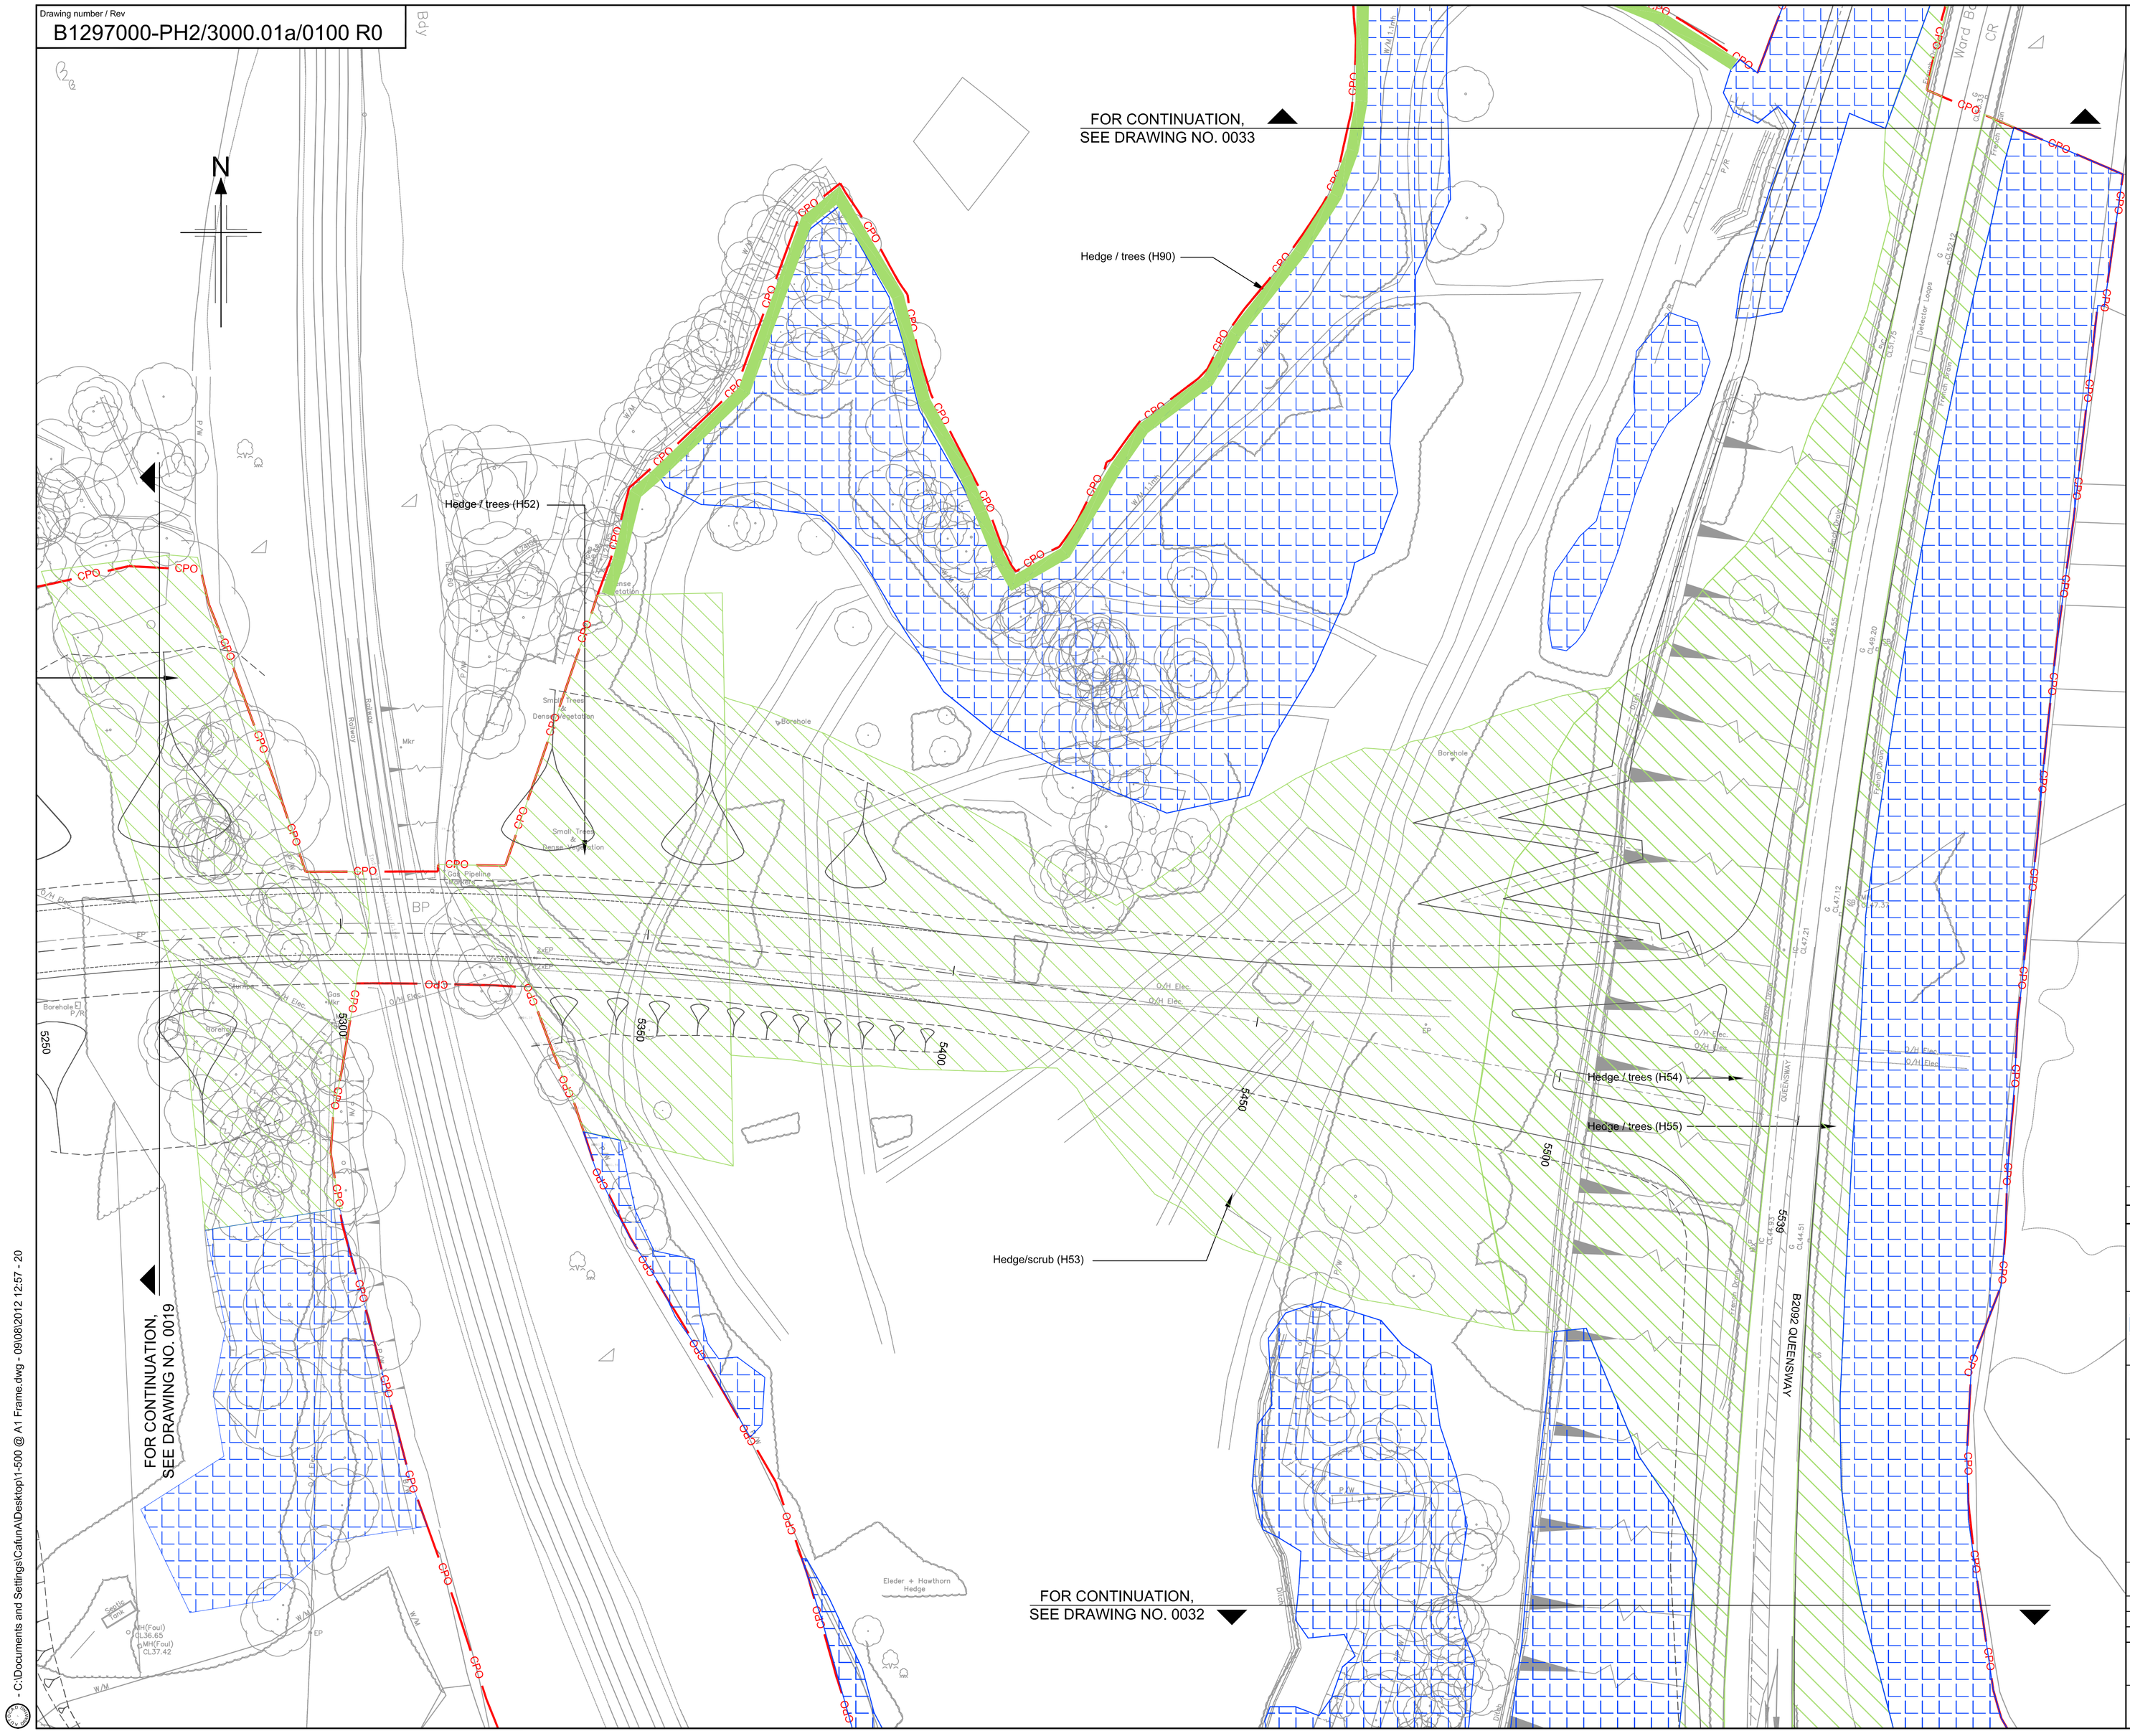

NOTES

1. Refer to drawing number B1297000/0200.01b/0001 to 0015 for Tree Survey - December 2012 Root Protection Zones.

KEY

All items to be removed and taken to contractors store/tip off site unless otherwise stated.

- Area of Hedges, trees, fenceline's and scrub
- Hedge rows and fence lines
- Area of managed vegetation to be retained shall be protected by temporary 2m high steel tube and wire mesh fence in accordance with BS 5837. Areas of management vegetation to be retained that are remote from the construction works may be protected by timber post and three wire fence.

SAFETY, HEALTH AND ENVIRONMENTAL INFORMATION
In addition to the hazards/risks normally associated with the types of work detailed on this drawing, note the following :
CONSTRUCTION
MAINTENANCE / CLEANING
DECOMMISSIONING / DEMOLITION
It is assumed that all works will be carried out by a competent contractor working, where appropriate, to an approved method statement

Reproduction from the Ordnance Survey Map with the permission of the controller of Her Majesty's stationery office Crown copyright reserved Licence No. AL 100017326

0 10 20 30 40 50 m

SCALE 1 : 500

Rev	Rev. Date	Purpose of revision	Drawn	Checkd	Rev'd	Apprv'd
R0	29/01/2013	INITIAL ISSUE	ASC	RKS	SSG	RRD

JACOBS
Simpson House, 6 Cherry Orchard Road, Croydon, Surrey, CR9 6BE
Tel:+44(0)208 686 8212 Fax:+44(0) 208 681 2499
www.jacobs.com

Client: HOCHTIEF (UK) CONSTRUCTION / TAYLOR WOODROW

Employer: East Sussex County Council, eastsussex.gov.uk

Project: BEXHILL TO HASTINGS LINK ROAD

Drawing title: PLANNING CONDITION 14 VEGETATION CLEARANCE SHEET 20 0F 35

Drawing status: ISSUE FOR REVIEW

Scale	1:500 @ A1	DO NOT SCALE
Jacobs No.	B1297000-PH2	
Client no.		

Drawing number: B1297000-PH2/3000.01a/0100 Rev R0

This drawing is not to be used in whole or part other than for the intended purpose and project as defined on this drawing. Refer to the contract for full terms and conditions.

C:\Documents and Settings\CafunA\Desktop\1-500 @ A1 Frame.dwg - 09/08/2012 12:57 - 20