Drawing number / Rev

B1297000-PH2/3000.01a/0051 R4

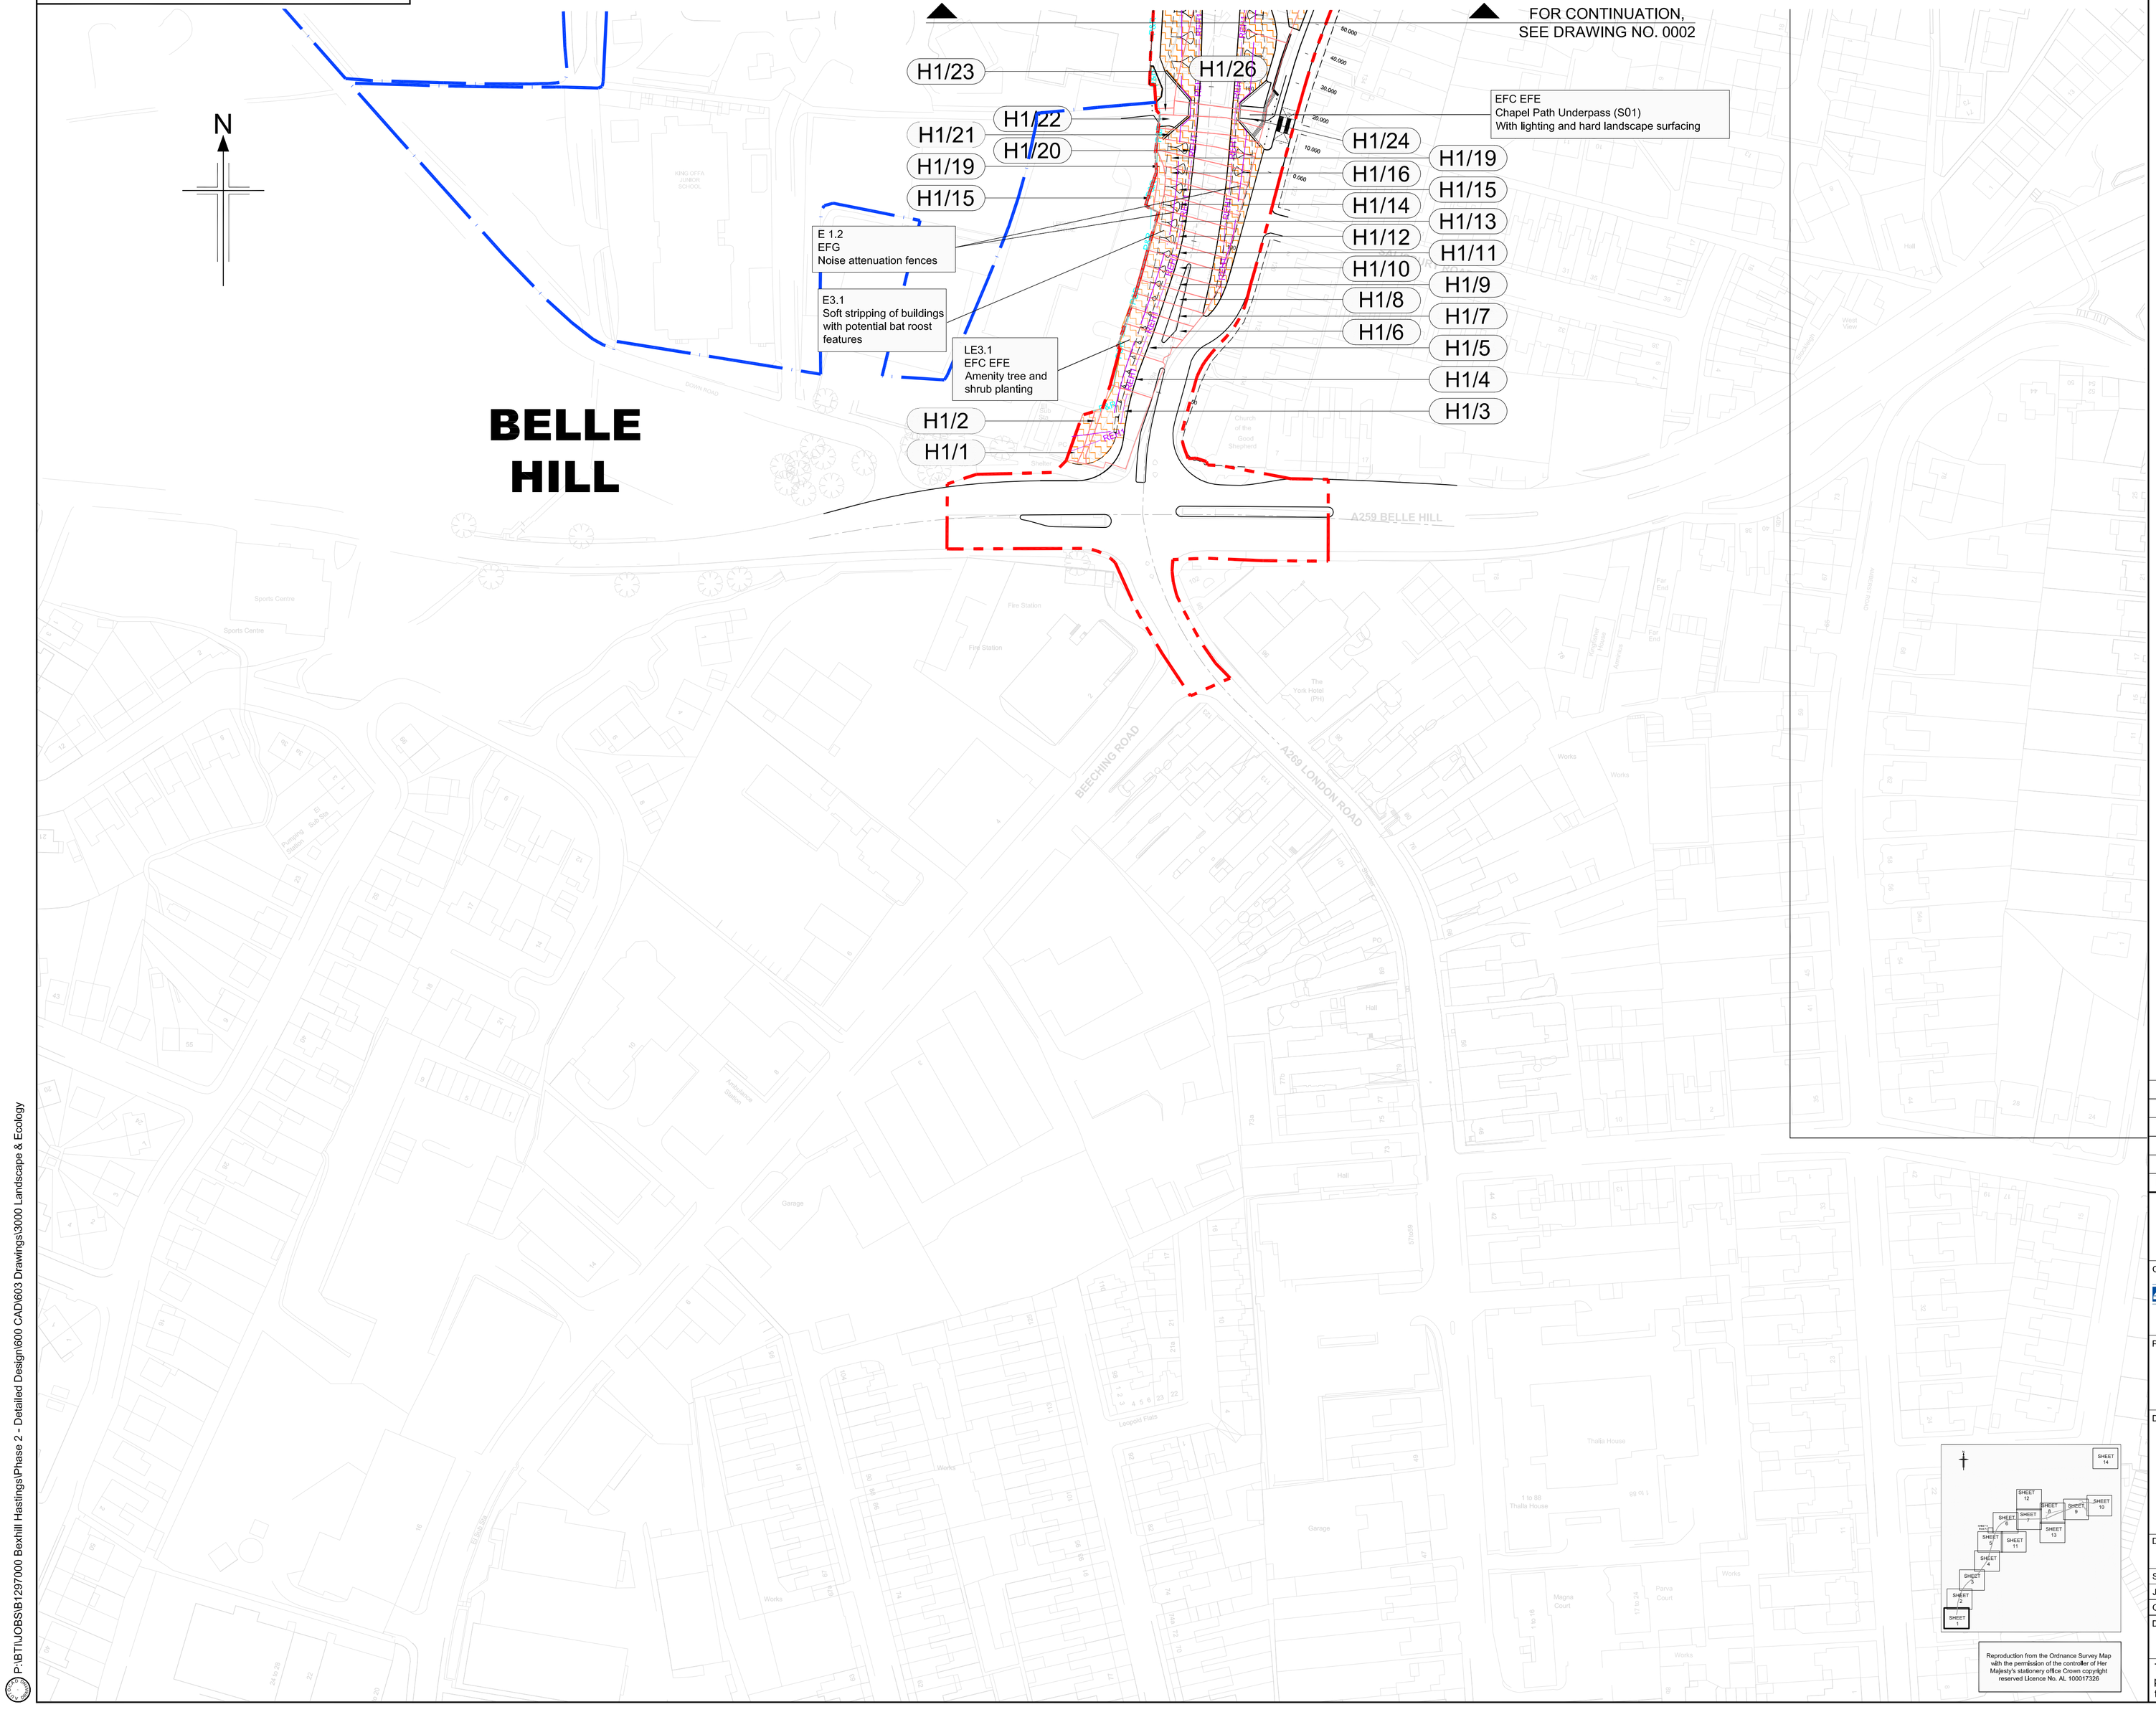

NOTES

1. All dimensions in metres unless otherwise stated.
2. Refer to drawing B1297000-PH2/3000.01a/0050 for the meanings of the numbered prefixes used to describe environmental functions and elements.

KEY

- Species Rich neutral grassland LE1.3
- Neutral grassland with scrub LE1.3.1
- Open grassland (badger foraging) LE1.6.1
- Open grassland (improved) LE1.6.2
- Arable LE1.7
- Grass and wildflower seed mix for hydro-seeding on steep soil-nailed slopes
- New woodland and copses LE2.1
- Existing woodland to be managed LE2.1.1
- Woodland edge management LE2.2
- Existing vegetation (trees scrub hedges) to be retained
- New shaws LE2.4.1
- Scrub LE2.8
- Amenity trees and shrub planting LE3.1
- Native species hedgerows LE4.3
- Native hedgerows with trees LE4.4
- New woodland edge LE4.4.1
- Water bodies and associated plants LE6.1
- Ditches LE6.2
- Marsh, wet grassland and fen LE6.4.1
- Marsh, wet grassland and fen - with widely scttered trees LE6.4.1.1
- New amenity grassland
- Site of Special Scientific Interest (SSSI)
- Site of Nature Conservation Interest (SNCI)
- Land Under the Control of East Sussex County Council
- Planning Application Area
- Public Footpath
- Byway
- Bridleway
- Existing Bridleway & Shared Part of the Greenway
- Equestrian
- Cycling / Pedestrian
- Pedestrian Only
- Agricultural Access
- Area for bat boxes
- Retained woodland and area for dormouse boxes
- Semi-mature tree planting to provide connectivity between retained tree groups
- Rivers & streams
- H4/4 Phase 1 CPO area

Proposed dormouse nest boxes

- (A) 7 No.
- (B) 20 No.
- (C) 22 No.
- (D) 18 No.
- (E) 80 No.
- (F) 50 No.
- (G) 26 No.
- (H) 0 No. due to small area of habitat available
- (I) 14 No.
- (J) 54 No.
- (K) 22 No.

Fencing

- CPO Boundary
- P&R Standard post and Rail
- SP Stock Proof
- BP Badger Proof
- SBP Stock/Badger Proof
- Bat Fence
- GCN Fence
- HF Drift Fence
- TF Temporary Fence
- P&W Post and Wire
- ABNB Absorptive Noise Barrier
- REH1 Reflective Noise Barrier (Height 1)
- REH2 Reflective Noise Barrier (Height 2)

0 10 20 30 40 50 60 70 80 90 100 m

SCALE 1 : 1000

Rev	Rev. Date	Purpose of revision	Drawn	Checkd	Rev'd	Apprv'd
R4	08/03/2013	ISSUED FOR APPROVAL	JG	DO	DO	AB
R3	22/02/2013	ISSUED FOR APPROVAL	JG	DO	AS	AB
R2	23/01/2013	ISSUED FOR APPROVAL	JG	DO	DO	AB
R1	17/12/2012	ISSUED FOR REVIEW	JG	DJ	ES	AB
R0	17/10/2012	INITIAL ISSUE	RM	ES	AS	AB

JACOBS

Simpson House, 6 Cherry Orchard Road, Croydon, Surrey, CR9 6BE
Tel:+44(0)208 686 8212 Fax:+44(0) 208 681 2499
www.jacobs.com

Client: HOCHTIEF (UK) CONSTRUCTION; TAYLOR WOODROW

Employer: East Sussex County Council, eastsussex.gov.uk

Project

BEXHILL TO HASTINGS LINK ROAD

Drawing title

ENVIRONMENTAL MASTER PLAN SHEET 1 OF 14

Drawing status

ISSUE FOR REVIEW

Scale	1:1000 @ A1	DO NOT SCALE
Jacobs No.	B1297000	
Client no.		

Drawing number: B1297000-PH2/3000.01a/0051 Rev: R4

This drawing is not to be used in whole or part other than for the intended purpose and project as defined on this drawing. Refer to the contract for full terms and conditions.

Reproduction from the Ordnance Survey Map with the permission of the controller of Her Majesty's stationery office Crown copyright reserved Licence No. AL 100017326

P:\BTIJOBS\B1297000 Bexhill Hastings\Phase 2 - Detailed Design\600 CAD\603 Drawings\3000 Landscape & Ecology